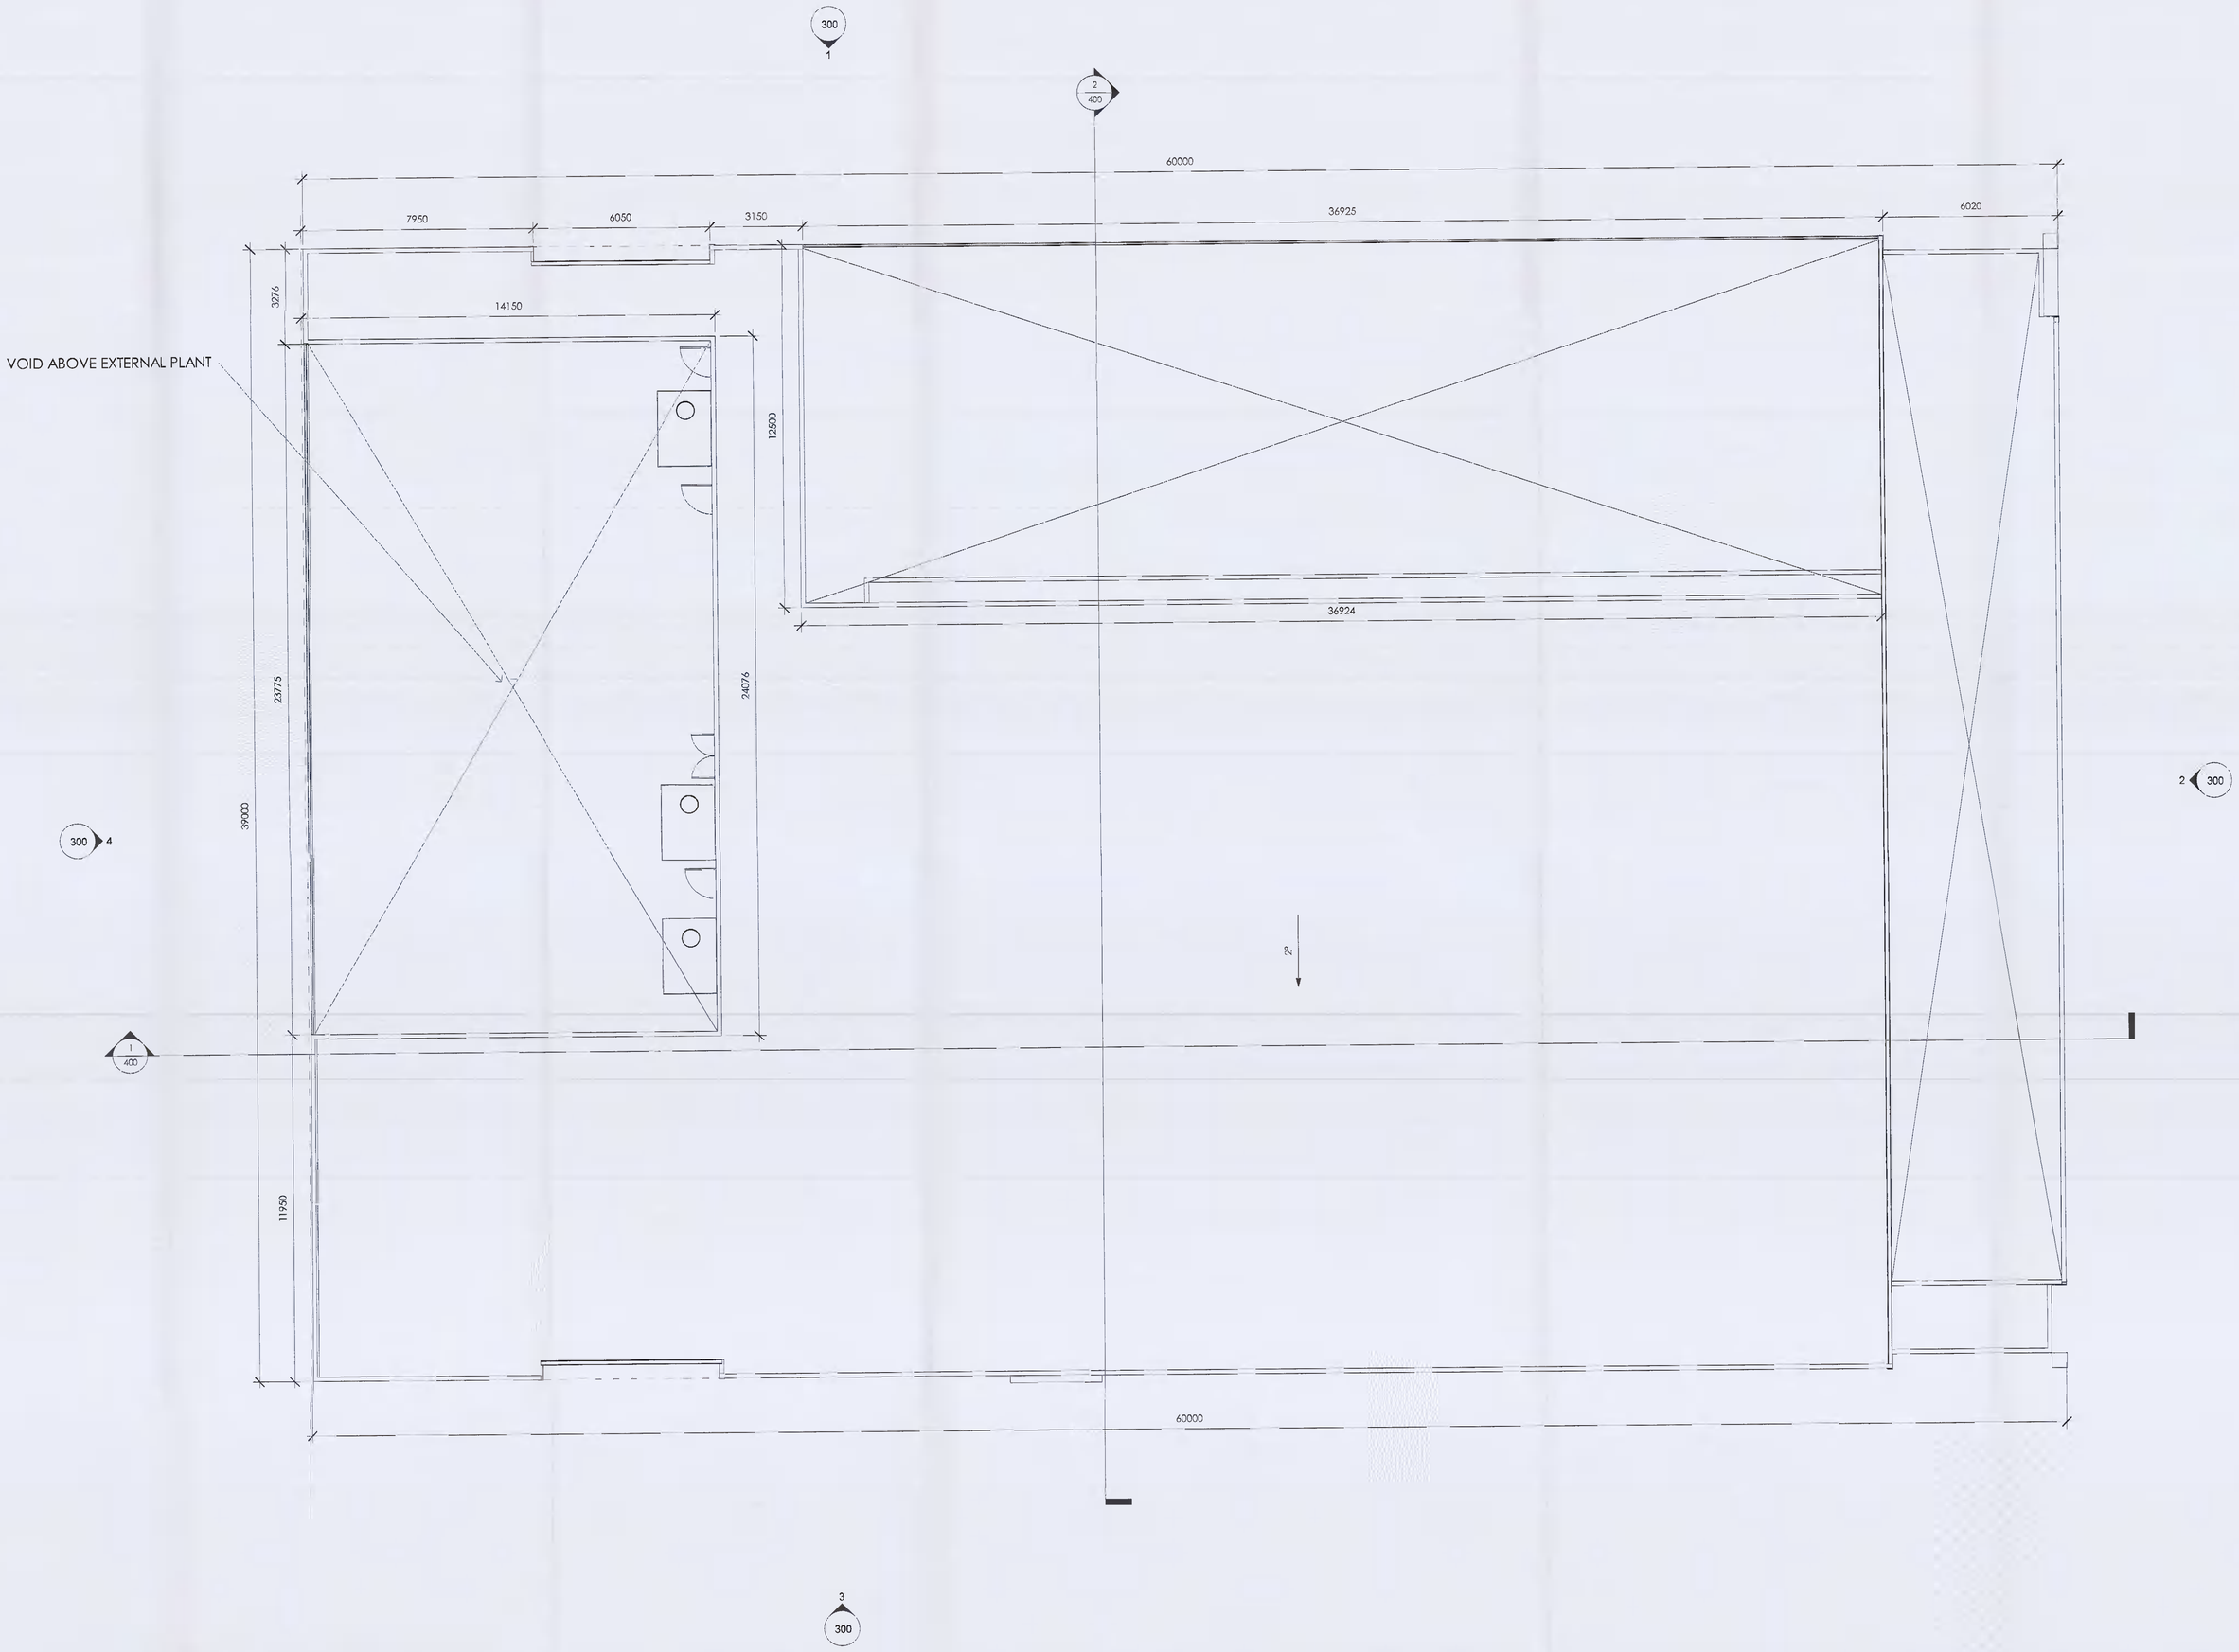

1 **Building 4 - Roof Plan** - Permitted
1 : 100

NOTES :
1. All rights reserved. All drawings and written material appearing herein constitute original and unpublished works of ARC:MC Limited may not be duplicated, used or disclosed without written consent.
2. All dimensions shown are in millimetres.
3. This drawing shall be read in conjunction with all Specifications and schedules.
4. All dimensions shall be checked by Contractor prior to any works commencing on site.
5. The contractor shall fully comply with all relevant British standards, regulations, standard codes of practice, methods of working, and good practice.
6. Dimensions shall not be scaled from the drawing and the contractor shall be responsible for obtaining all dimensions and levels on site for the actual setting out of the works.

Key Plan:

NO CHANGE PROPOSED

REV.	DATE	ISSUE	AUTH	CH
#	15/08/2022	ISSUED FOR PLANNING		

FOR PLANNING

STATUS	DESCRIPTION
S2	ISSUED FOR INFORMATION

ARC:MC
MISSION CRITICAL
140-142 St.John Street, London EC1V 4UB T 020 34112571
REGISTERED IN ENGLAND | COMPANY REG. No. 7083299

CLIENT :
ECHELON DATA CENTRES

PROJECT : Clondalkin ICT Facility

PROJECT NO : 3183.00
DESCRIPTION : DUB 10 - Building 4 - Roof Plan - Permitted
SCALE : As indicated @ A0
DRAWING No : D10-ARC-B4-RF-DR-A-220
REVISION : #

SCALE 1:100 (1 0 1 2 3 4 5 m)