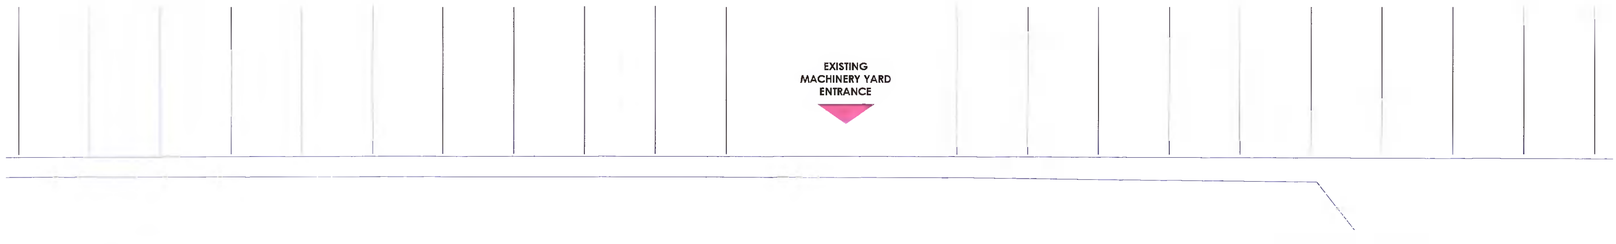

1 Parking Layouts
1 : 100

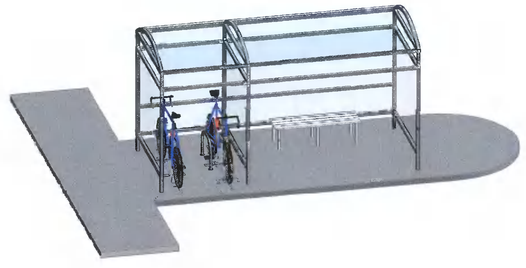

2 Extended Smoking Structure

GENERAL NOTES

GENERAL PRINCIPAL AND REQUIREMENTS:

1. Copyright of this drawing and all info thereon, is hereby reserved by Krüger Lyons Ltd. No unauthorized reproduction of whatever nature is permitted.
2. Wherever the terms "to approval" or "approved" are used, this shall be deemed to be the approval of Krüger Lyons / the principal agent or the clients appointed agent.
3. Any unusual, unclear, ambiguous or contradictory construction methodologies or dimensions indicated on this drawing must be brought to the attention of the principal agent for clarification, before commencing with the construction thereof.
4. This drawing must be read in conjunction with any other specification or consultant's drawings being referred to herein.
5. In the event of this drawing being issued in conjunction with any specification and/or engineer's / consultants drawings, the latter will have priority over these drawings and must be taken as correct and prevailing.

Rev No	Revision Description	Date

krüger/Lyons Architecture

W: www.krugerlyons.ie E: info@krugerlyons.ie T: +353 (0)1 469 3703
A: Citywest Business Centre, 3013 Lake Drive, Citywest,Dublin 24 D24 YXW2

CURRENT

PLANNING

PROJECT
KN- Creg Avenue - Refurbishment of Offices
CLIENT
Circet Networks (Ireland) Limited
SITE
3-4 Creg Ave, Buss Pk, Clondalkin Ind Est, D22 C961

CIAT CHARTERED PRACTICE

RIAI Member 2022

PROJECT NO	DRAWING NO
21.05	011

DRAWING NAME
PROPOSED CAR + BICYCLE PARKING

DATE	SCALE	PAPER SIZE	DRAWN	CHECKED	PHASE
04/04/2022 17:21:47	1 : 100	A1	BL	BL	PL