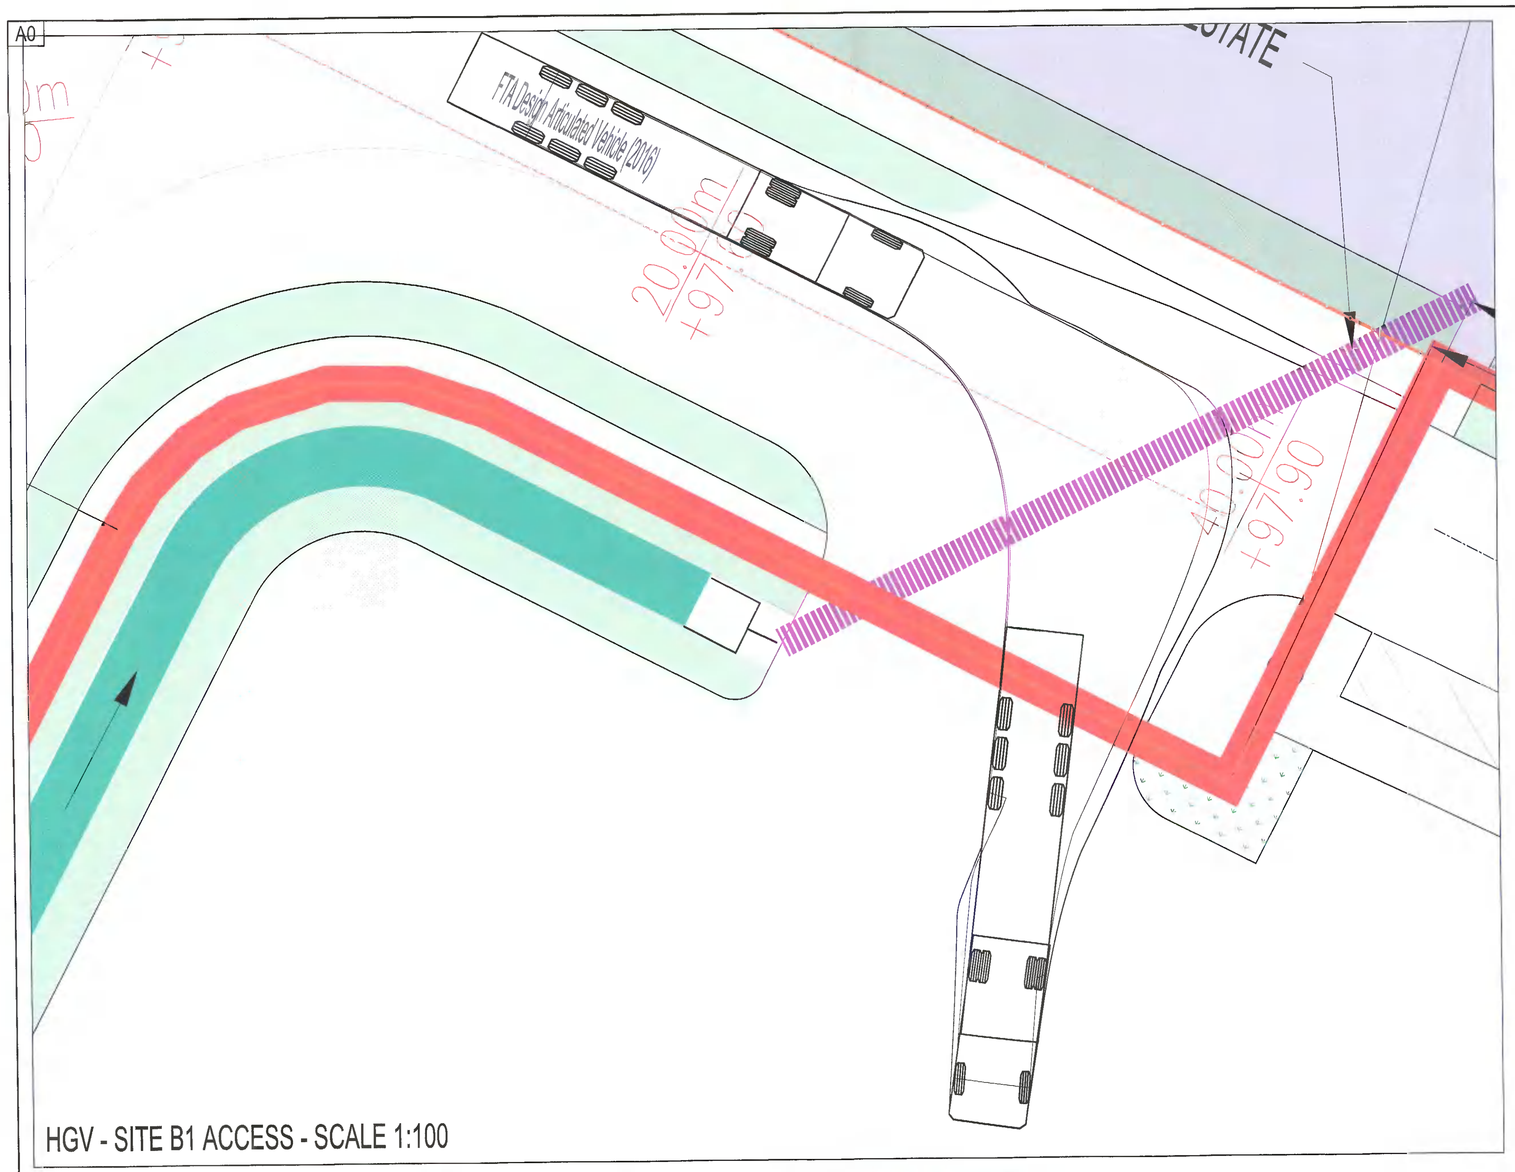

HGV - SITE B1 ACCESS - SCALE 1:100

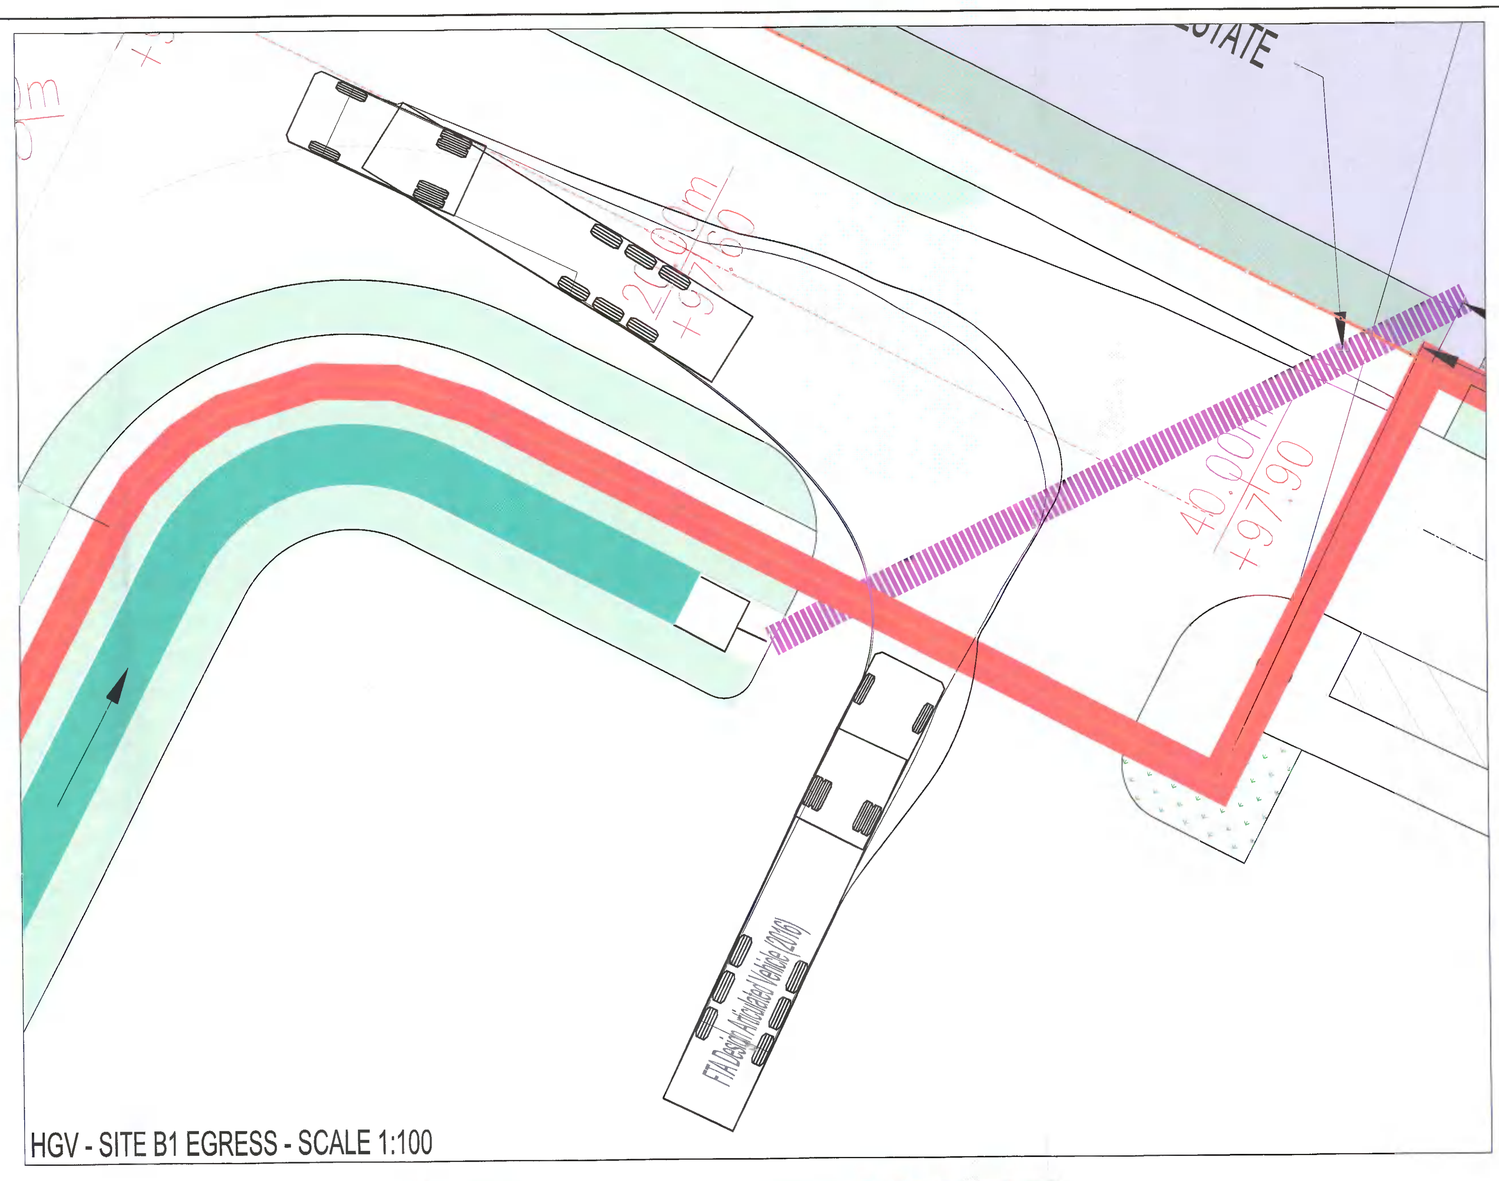

HGV - SITE B1 EGRESS - SCALE 1:100

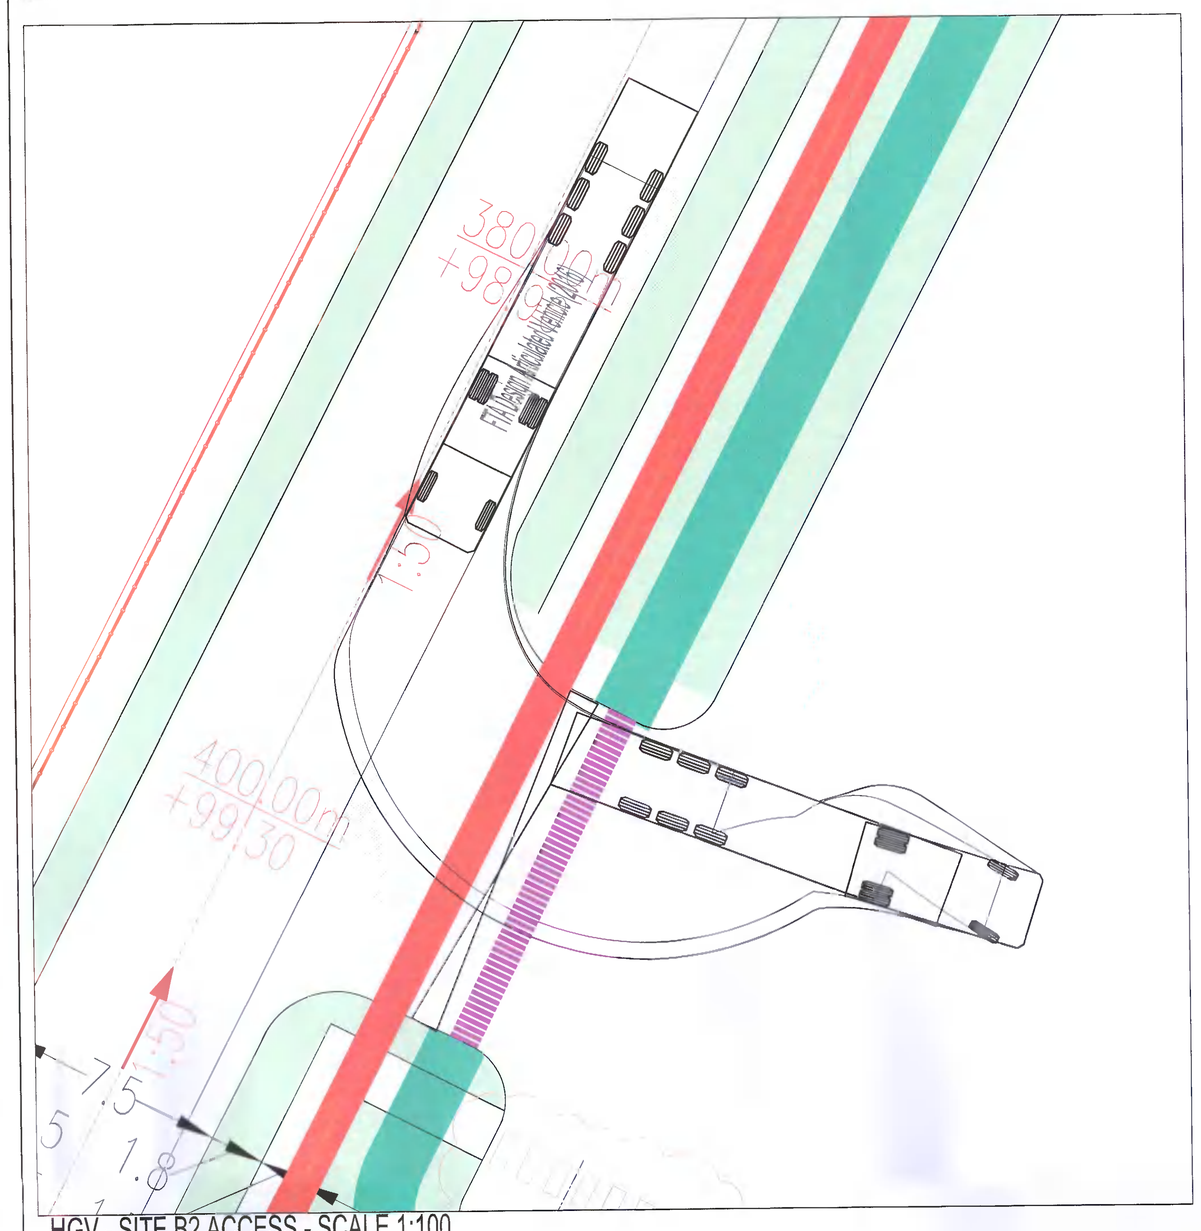

HGV - SITE B2 ACCESS - SCALE 1:100

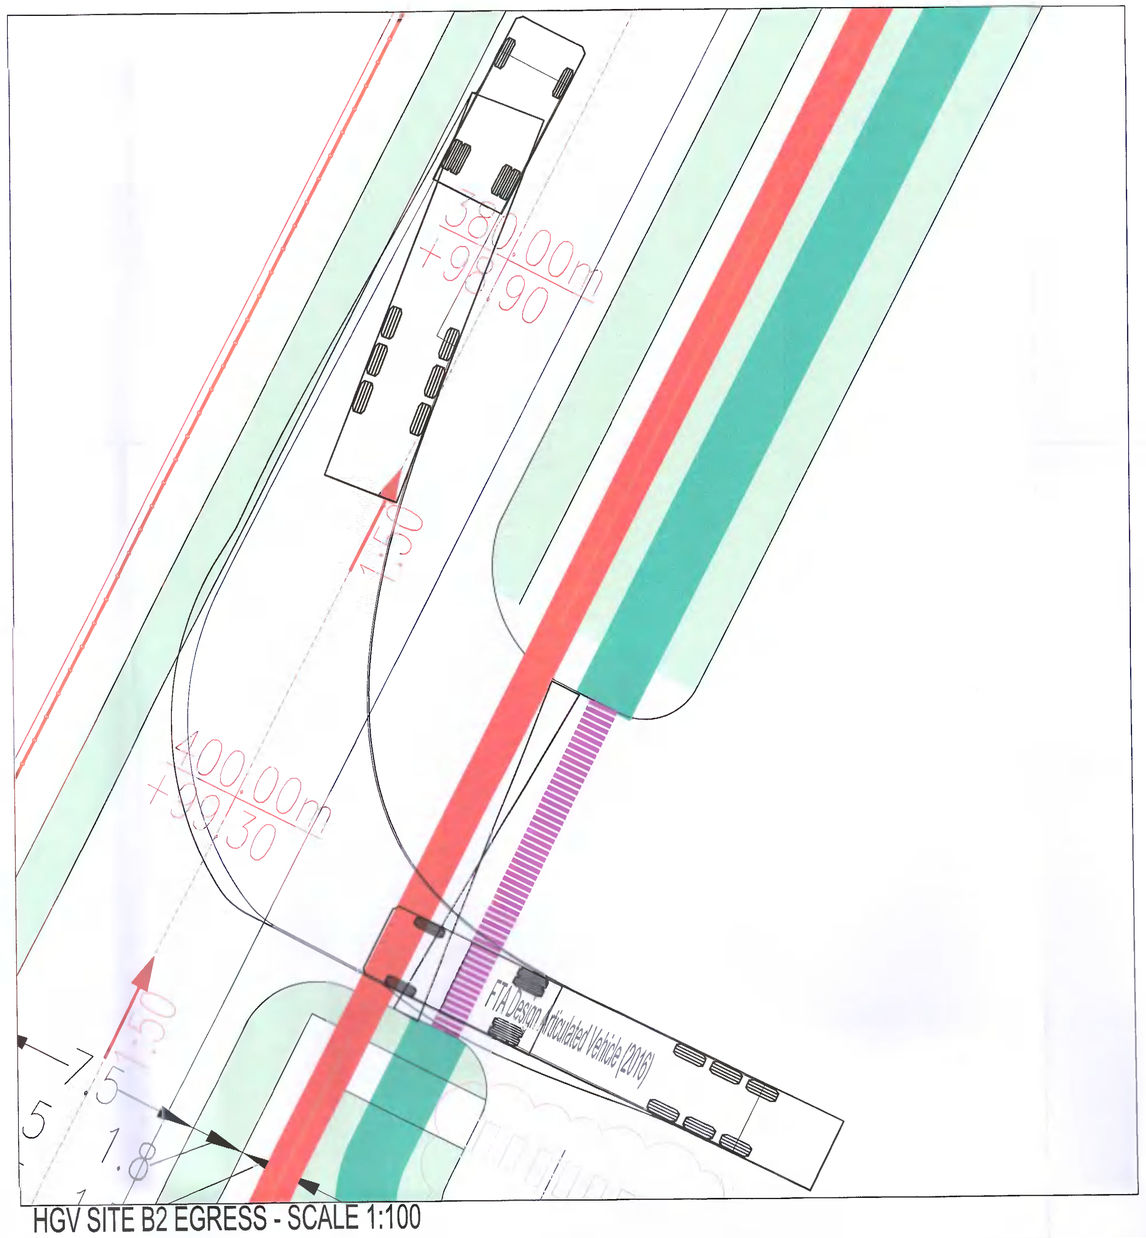

HGV SITE B2 EGRESS - SCALE 1:100

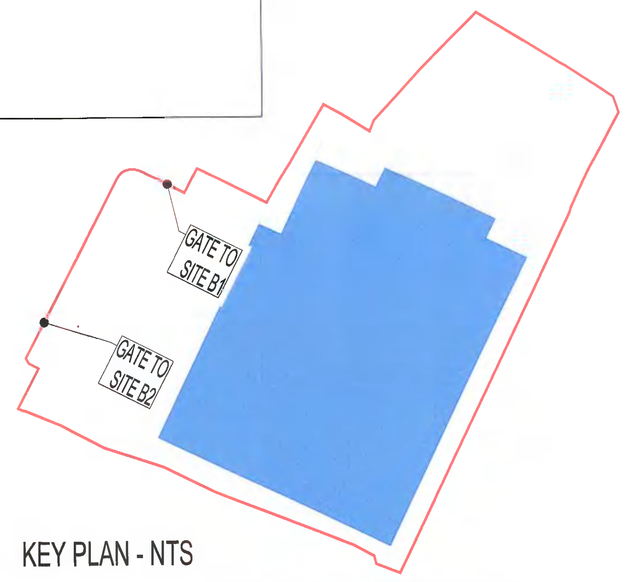

KEY PLAN - NTS

Mark	Date	By	Chk.	App.	Revision
PL1	04/04/22	BK	PK	—	ISSUED FOR ISSUED FOR PLANNING ALTERATIONS (2)

Drawing Status:
PLANNING ALTERATIONS (1) BLOCK B

Job Title:
DEVELOPMENT LANDS AT
COLLEGE LANE, GREENOGUE,
RATHCOOLE, Co. DUBLIN

Drawing Title:
SWEPT PATHS
HGV TRUCK ACCESS AND EGREES

Architect/Client:
AERODROME PROPCO LIMITED

KAVANAGH BURKE
CONSULTING ENGINEERS
Tel. 01 - 450 0694 Unit F3, Calmount Pk.
Fax. 01 - 426 4340 Ballymount,
Email: pkavanagh@kavanaghburke.ie Dublin 12.

Drn:	Checked:	Approved:
Scale: 1:100 @A0		Date: APRIL 2022

Job No.	Drawing No.	Rev.
D1577-1	D10-1	PL1