A0

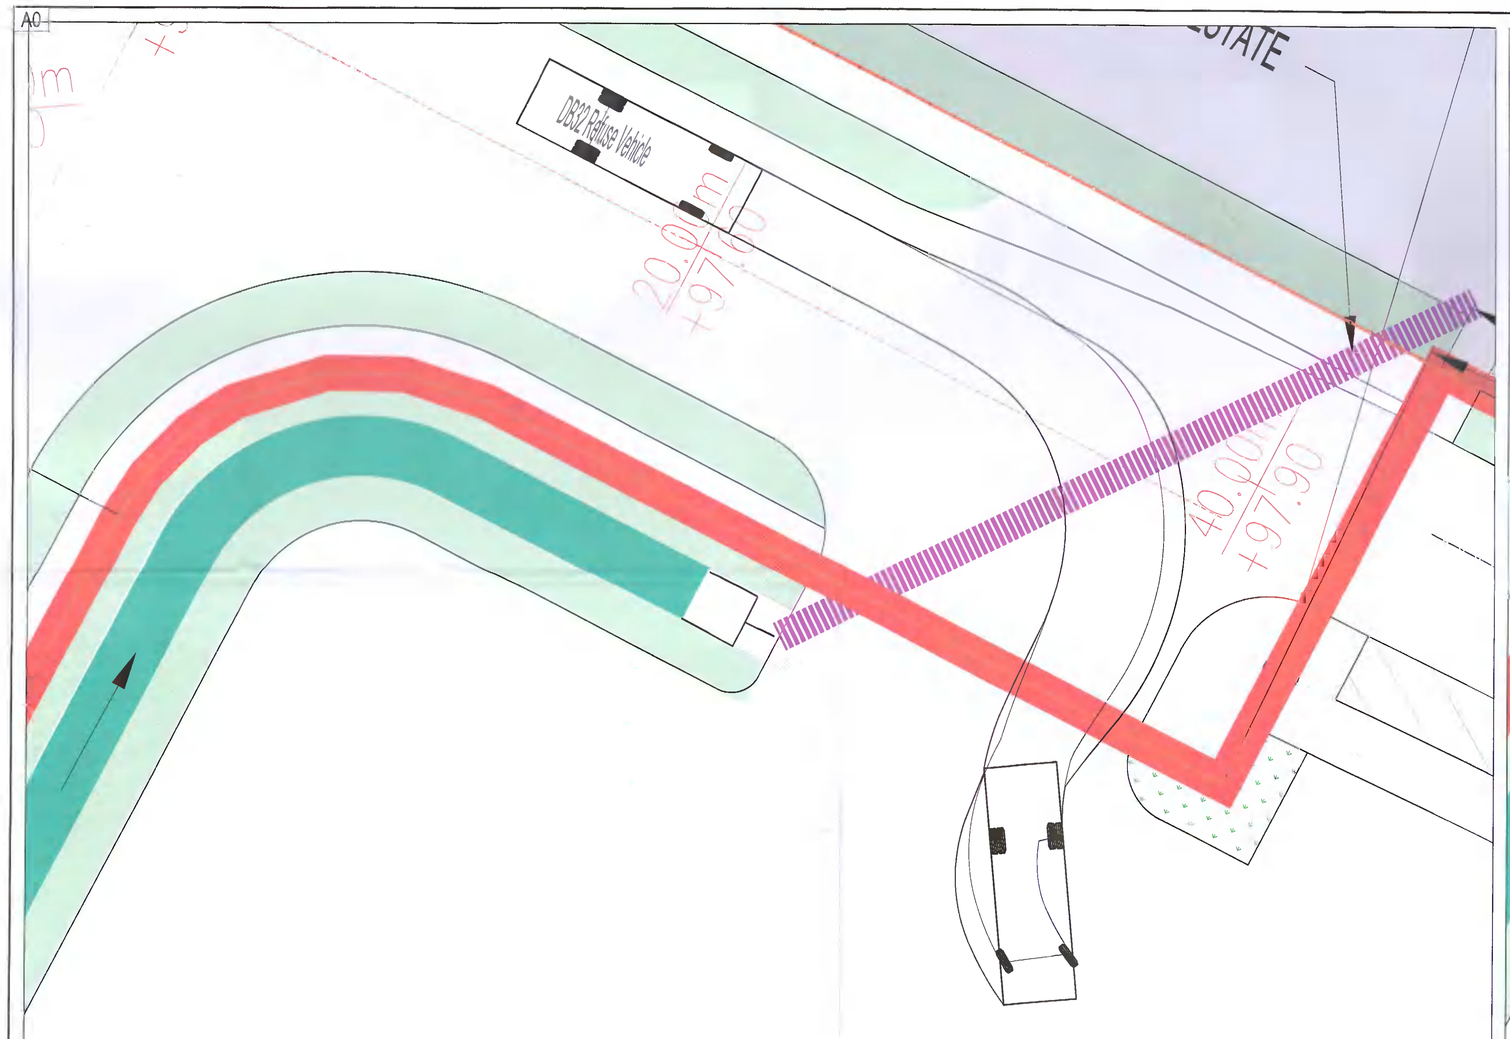

REFUSE TRUCK - SITE B1 ACCESS - SCALE 1:100

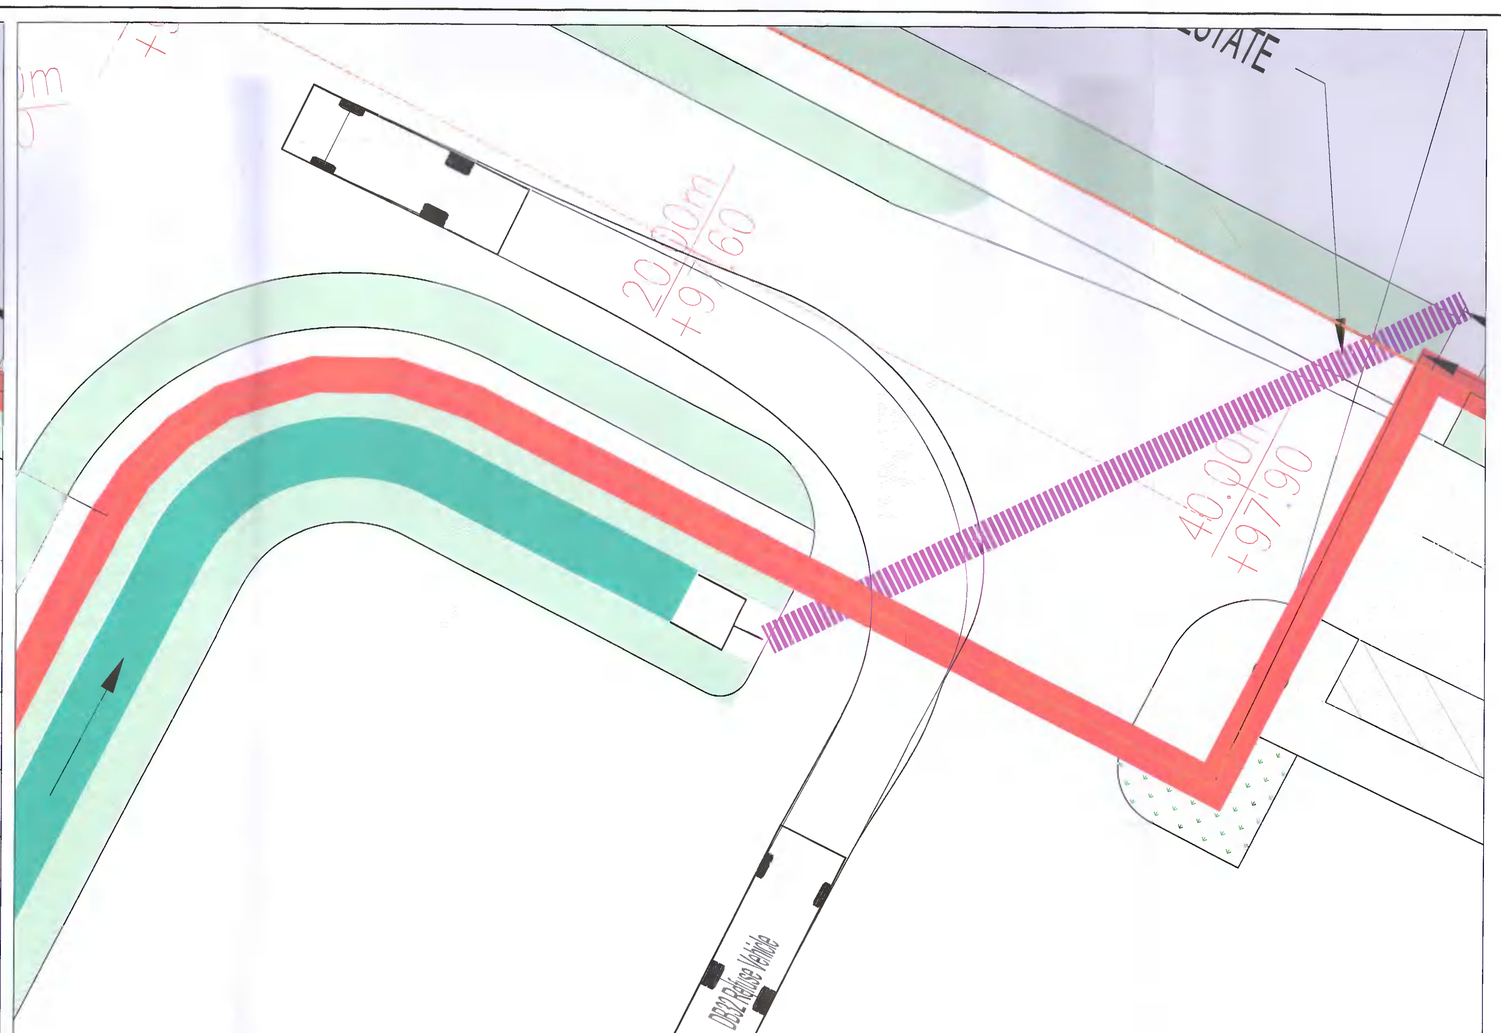

REFUSE TRUCK - SITE B1 EGRESS - SCALE 1:100

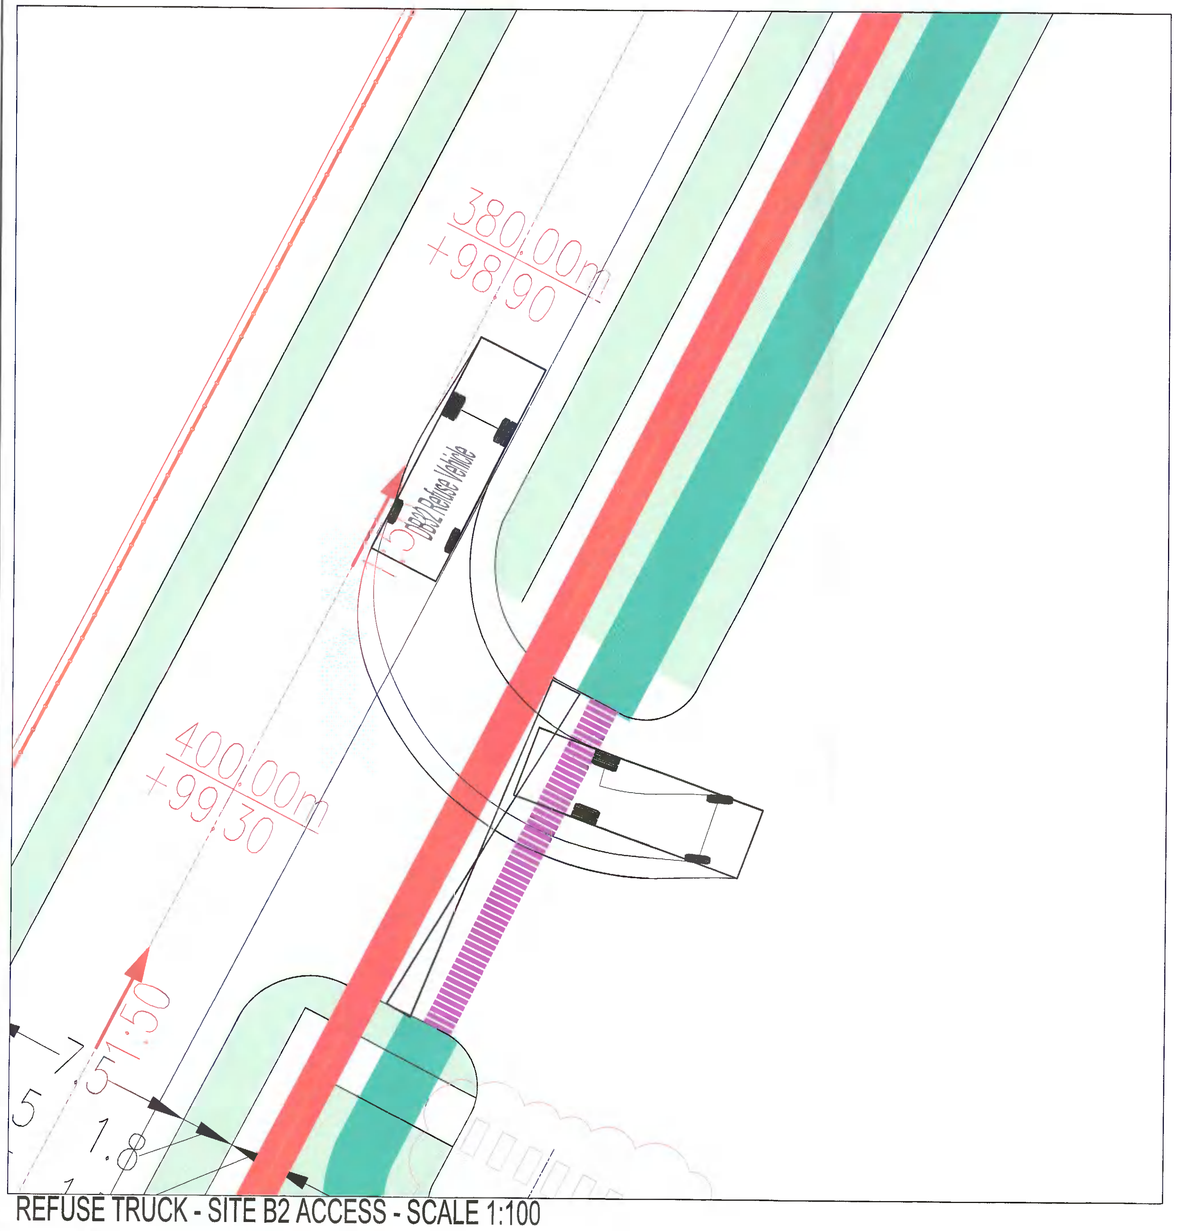

REFUSE TRUCK - SITE B2 ACCESS - SCALE 1:100

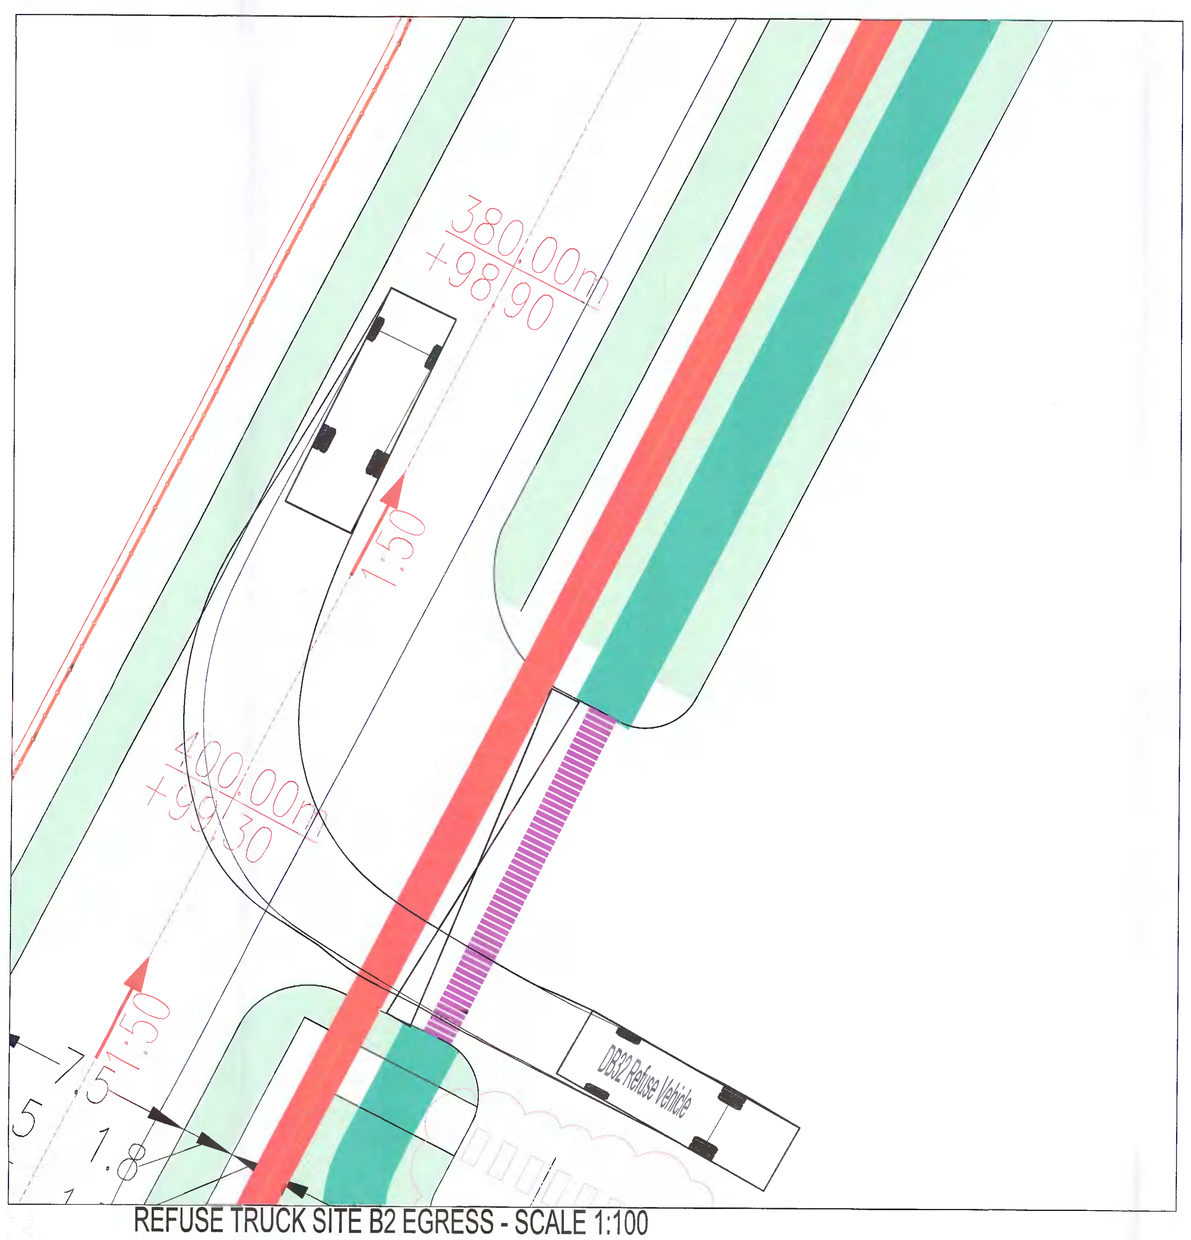

REFUSE TRUCK SITE B2 EGRESS - SCALE 1:100

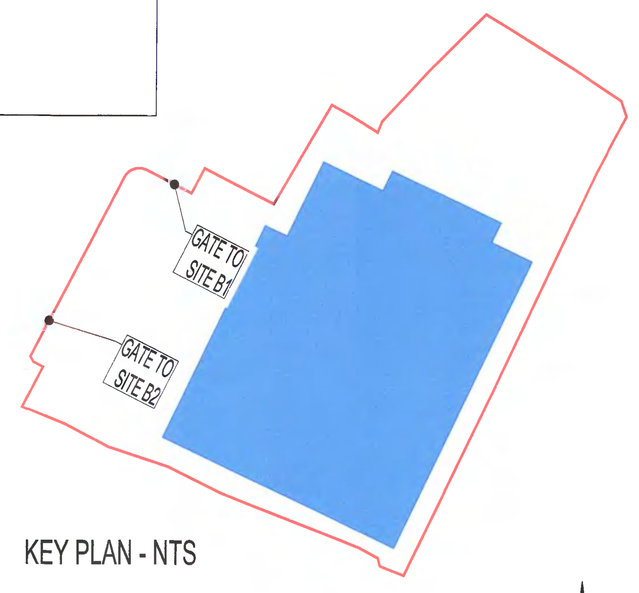

KEY PLAN - NTS

PL1	31/8/22	BK	PK	—
Mark	Date	By	Chk	Appr.

ISSUED FOR ISSUED FOR PLANNING ALTERATIONS (2)

Revision

Drawing Status
PLANNING ALTERATIONS (1) BLOCK B

Job Title
DEVELOPMENT LANDS AT
COLLEGE LANE, GREENOGUE,
RATHCOOLE, Co. DUBLIN

—

Drawing Title
SWEPT PATHS
REFUSE TRUCK ACCESS AND EGREES

Architect/Client
AERODROME PROPCO LIMITED

KAVANAGH BURKE
CONSULTING ENGINEERS
Tel. 01 - 450 0604 Unit F3, Calmount Pk.
Fax. 01 - 426 4340 Ballymount,
Email: pkavanagh@kavanaghburke.ie Dublin 12.

Ch.	Checked	Approved
—	—	—
Scales		Date
1:100 @A0		APRIL 2022
Job No.	Drawing No.	No.
D1577-1	D10-2	PL1