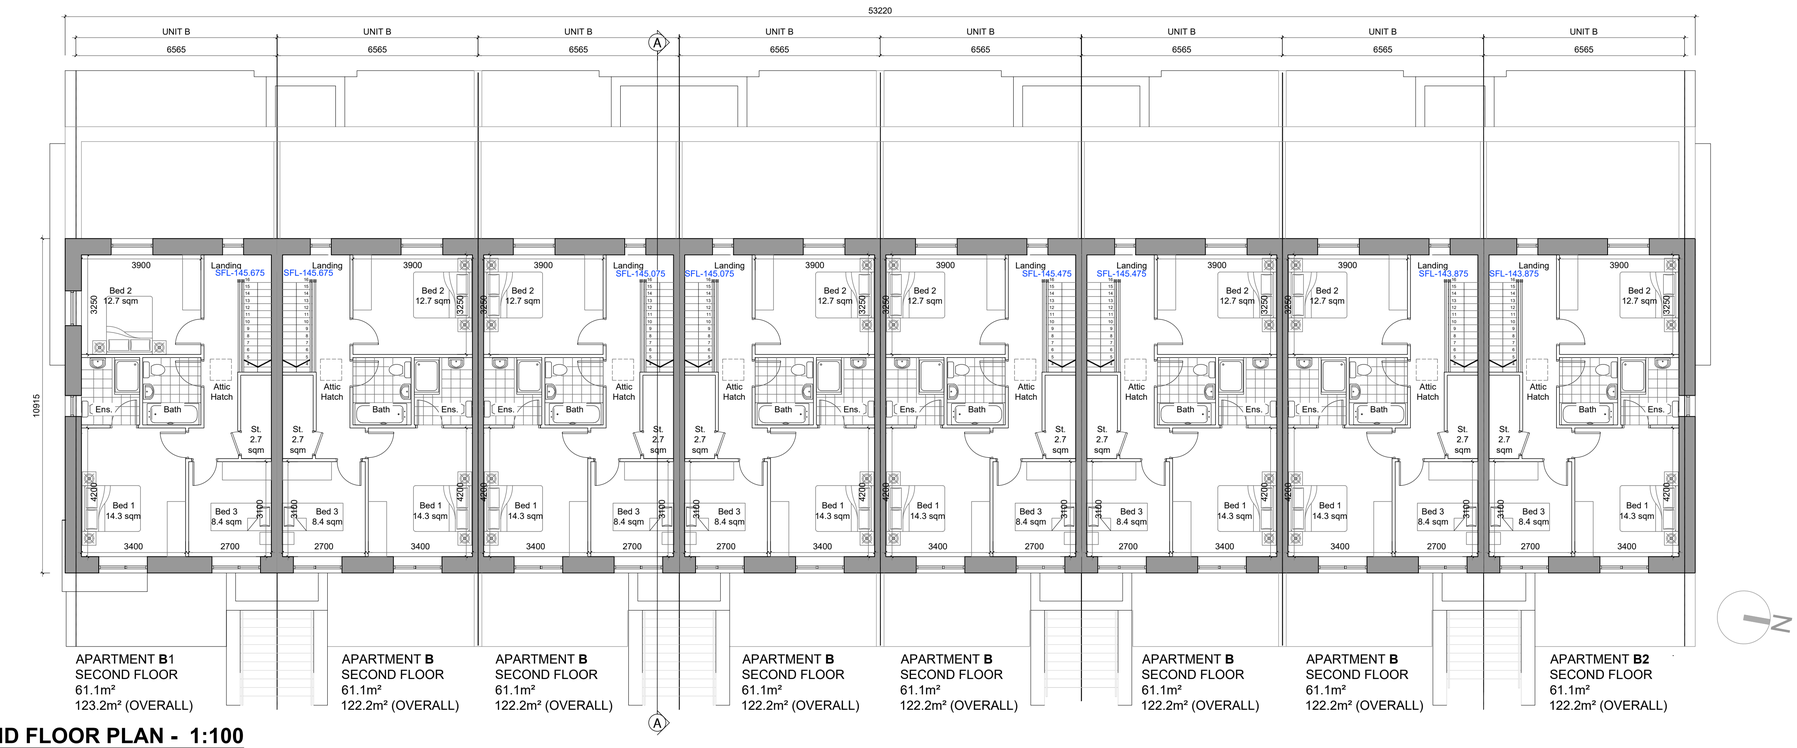

SECOND FLOOR PLAN - 1:100

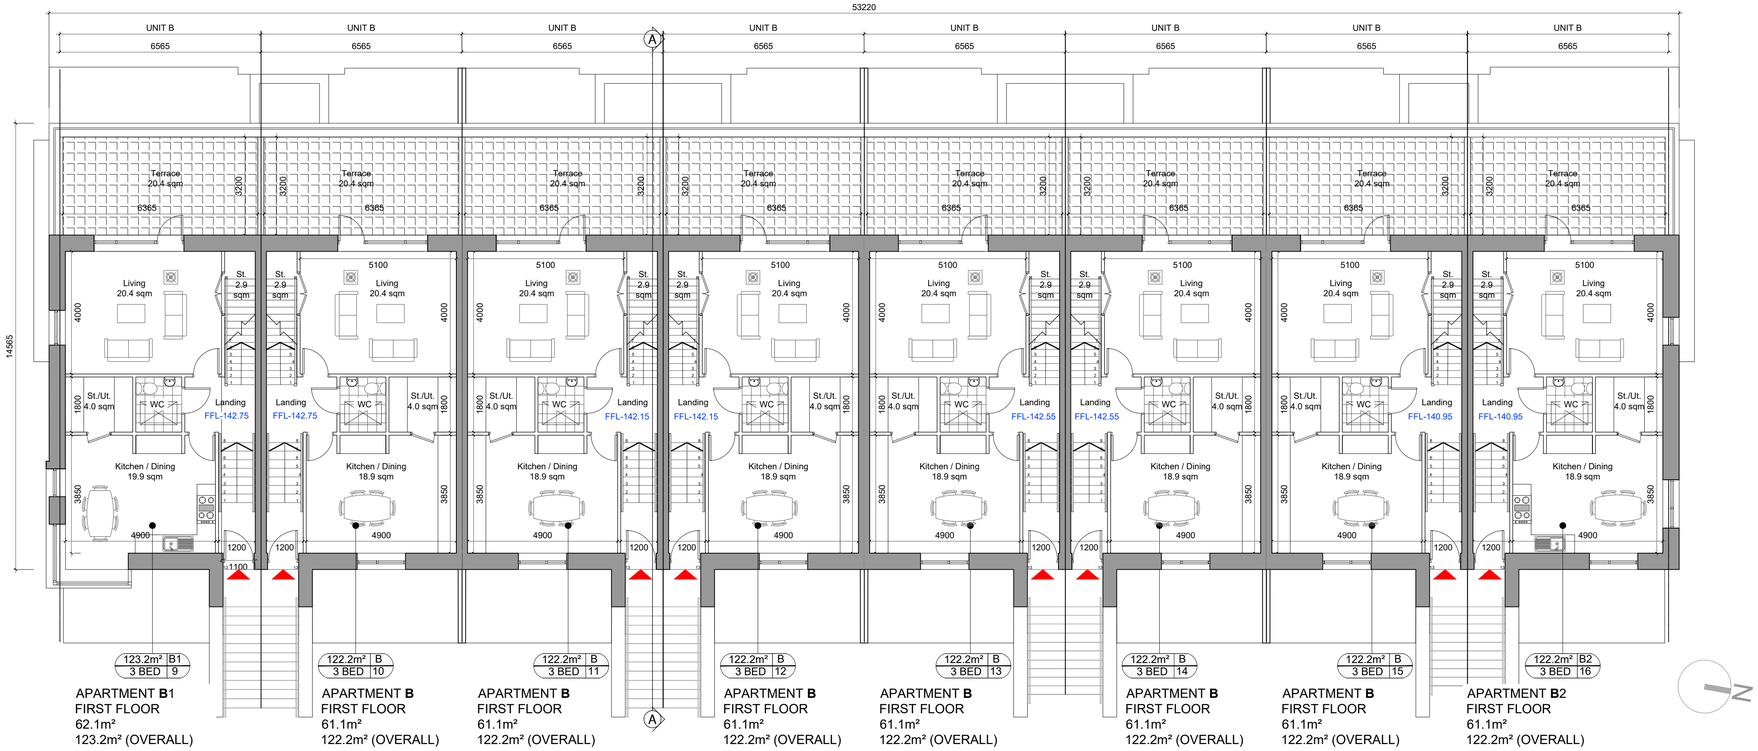

FIRST FLOOR PLAN - 1:100

KEY PLAN

DUPLEX BLOCK B

LEGEND

Access & Stair Core Entrance

SCHEDULE OF ACCOMMODATION

UNIT TYPE A	- 2 BED -	**6** No. -	(86.1 Sq.m)
UNIT TYPE A1	- 2 BED -	**1** No. -	(83.7 Sq.m)
UNIT TYPE A2	- 2 BED -	**1** No. -	(83.7 Sq.m)
UNIT TYPE B	- 3 BED -	**6** No. -	(122.2 Sq.m)
UNIT TYPE B1	- 3 BED -	**1** No. -	(123.2 Sq.m)
UNIT TYPE B2	- 3 BED -	**1** No. -	(122.2 Sq.m)

TOTAL - **16** No. Units

UNIT MIX QUANTITIES

2 Bed	8 Units
3 Bed	8 Units
Total	**16 Units**

NOTES:

DO NOT SCALE FROM DRAWINGS. WORK TO FIGURED DIMENSIONS ONLY. ARCHITECT TO BE NOTIFIED OF ALL DISCREPANCIES.

REVISIONS

DATE	DESCRIPTION	No.

MCORM
McCROSSAN O'ROURKE MANNING **ARCHITECTS**

PROJECT TITLE: Residential Development @ Boherboy Lands

DRAWING TITLE: Duplex Block B
First & Second Floor Plan

1 Grantham Street, Dublin 8, D08 A49Y, Ireland.
Tel: 01-4788700 Fax: 01-4788711 E-Mail: arch@mcorm.com

DATE:	DRAWN BY:
Junr '21	SM
SCALE: 1:100	REVISION: *
JOB NO: 20002	DRAWING NO: DUPB02