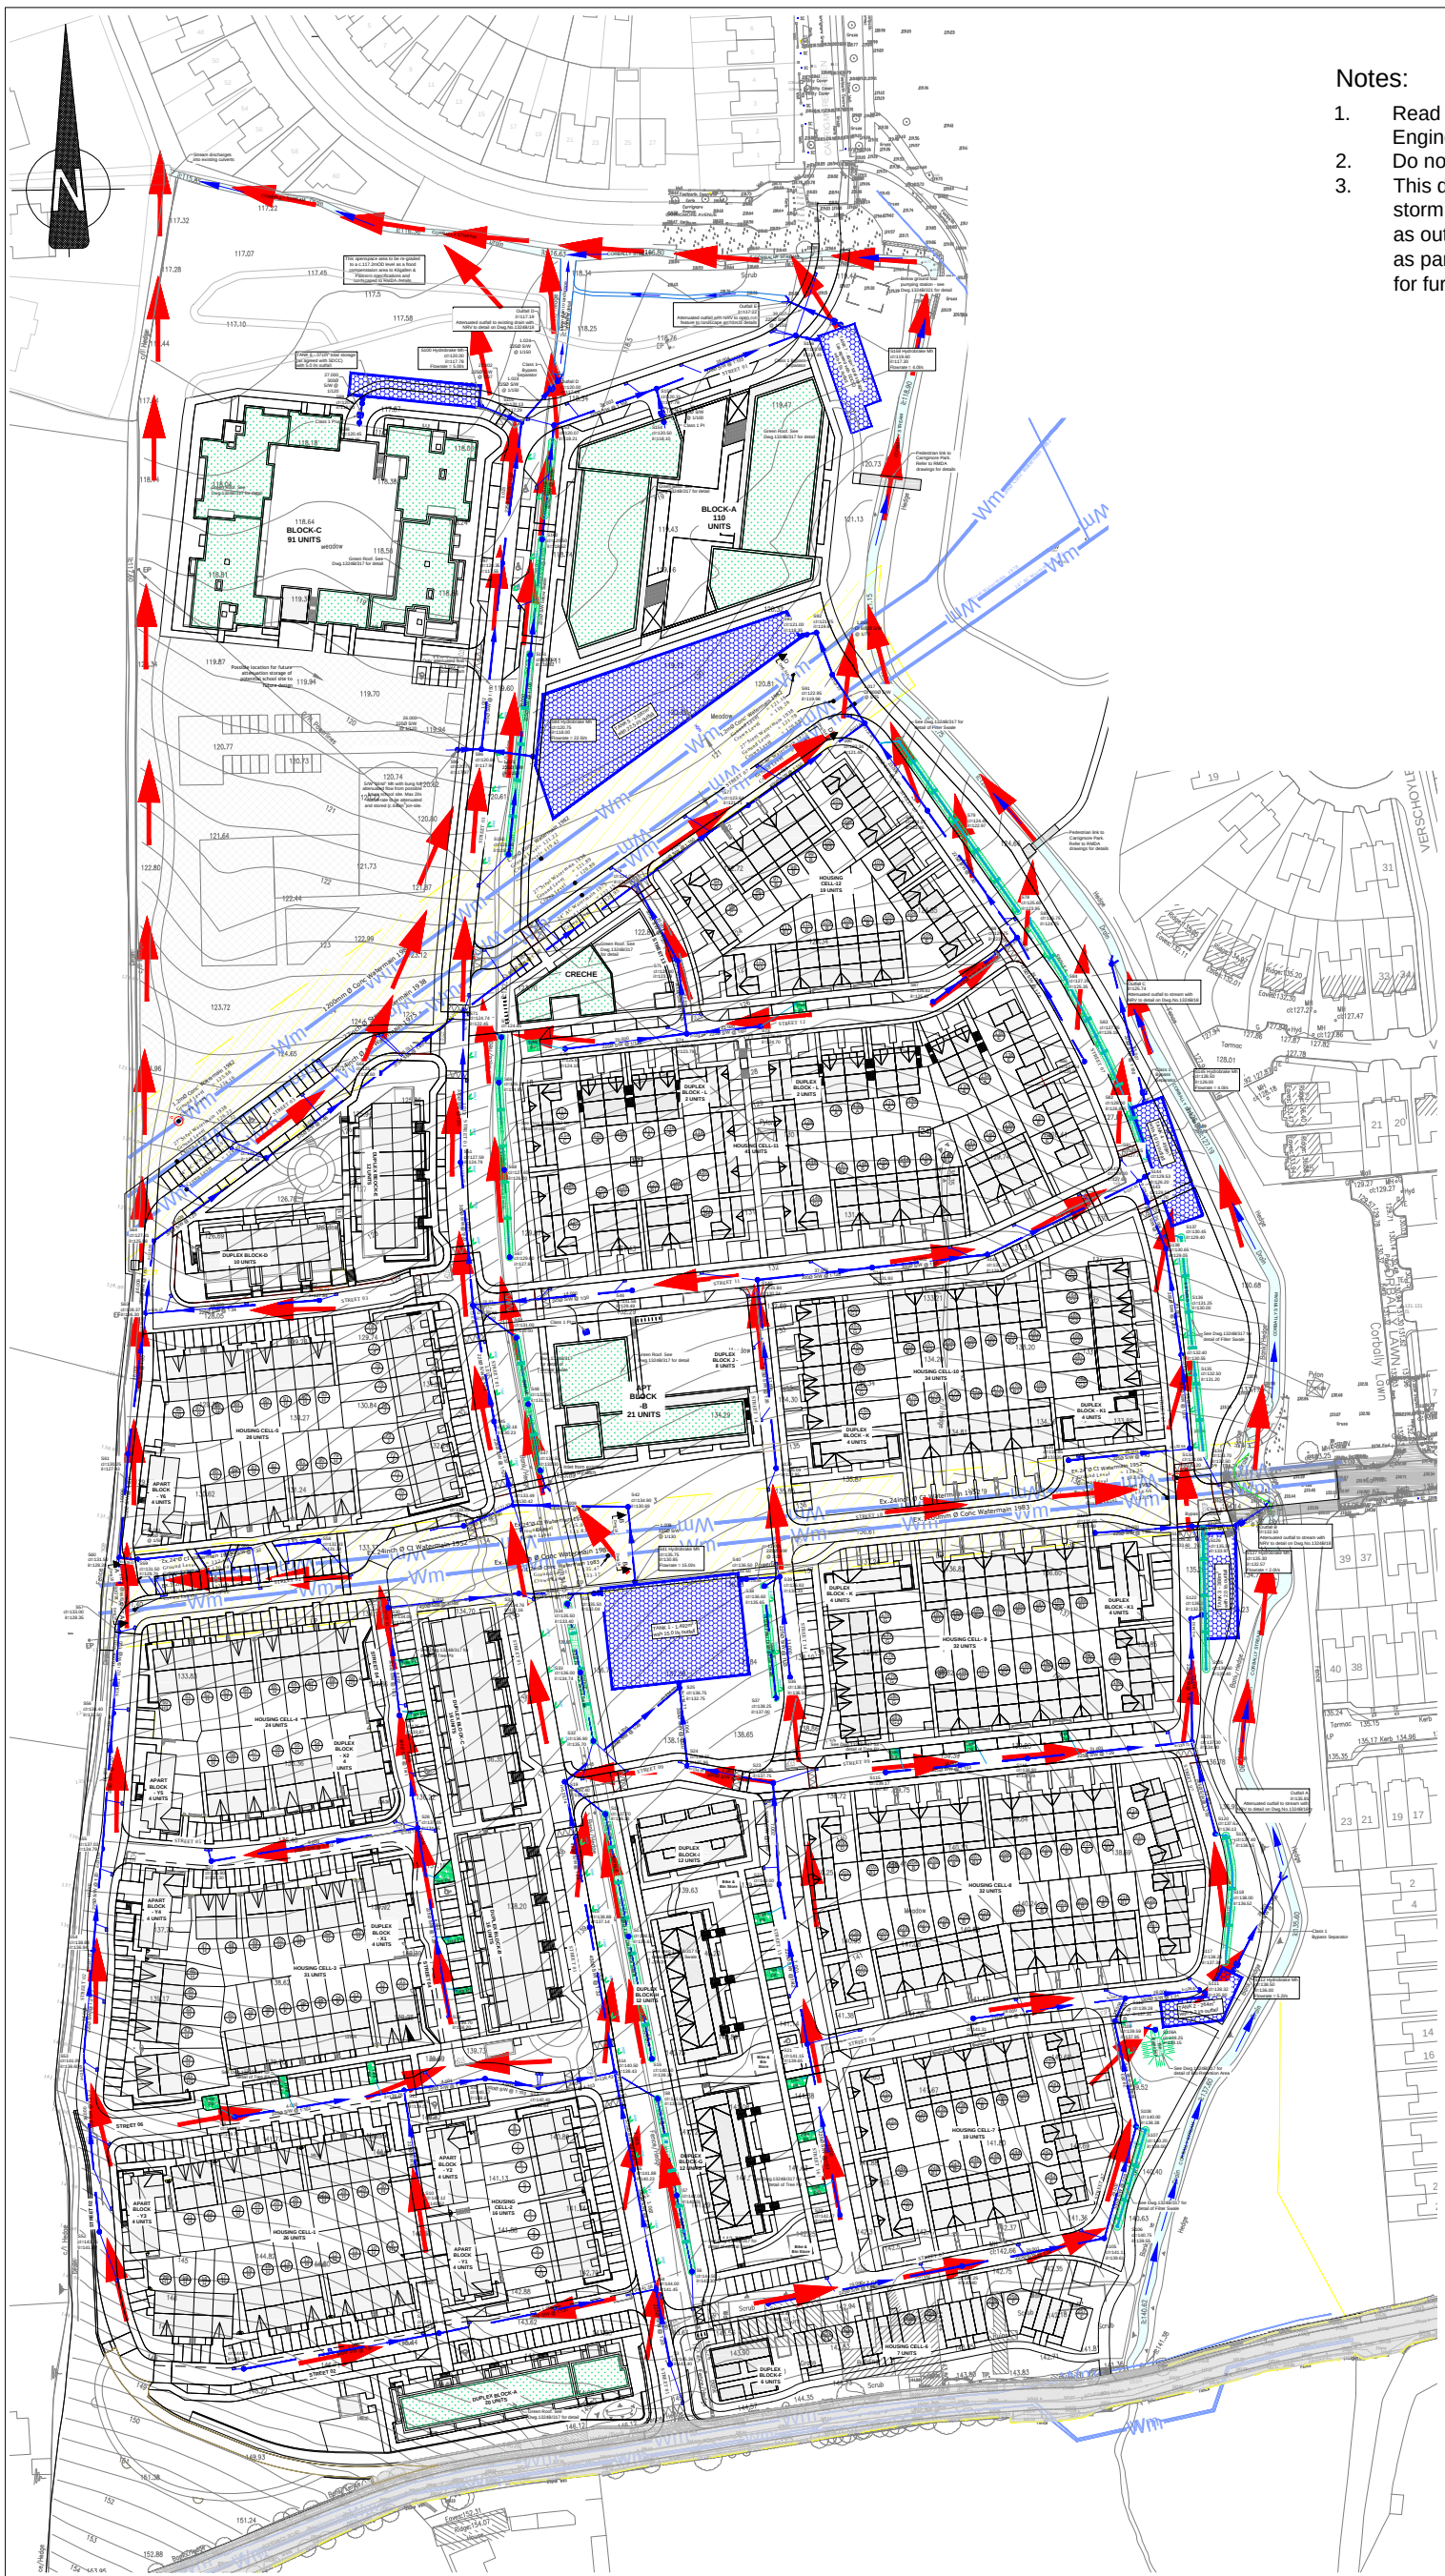

Notes:

1. Read this drawing in conjunction with all other relevant Engineers and Architects drawings.
2. Do not scale this drawing, use only written dimensions.
3. This drawing is relevant to flood exceedence routing of storm events greater than the Q100 + 10% climate change as outlined in the RMA Drainage Infrastructure Report prepared as part of the planning application - refer to that document for further information.

S/W Overflow Route

Scale 1:2000

A3 Scale 1:2000

0m 50m 100m 150m 200m

©This drawing is Copyright and must only be used for the project below

REV	DATE	DESCRIPTION

ROGER MULLARKEY & ASSOCIATES
Consulting Structural and Civil Engineers
Duncreevan, Kilcock, Co.Kildare
Tel: +353 1 610 3755 Mob: +353 87 232 4917
E-mail. info@rmullarkey.ie www.rmullarkey.ie

Project	Architect	Stage
BOHERBOY	MCORM/ DAVEY-SMITH	PLANNING

Drawing Title	Date	Drawn By	Scales	Dwg.No.	Rev.
EXCEEDENCE OVERFLOW ROUTE	July'21	RM	1:2000 @A3	1324B/315	