Retaining Wall Treatment Plan: N.T.S (A0)

RETAINING WALL TREATMENTS

- TREATMENT 1 — Gabion Wall
- TREATMENT 2 — Crib Wall
- TREATMENT 3 — Rear Garden RSJs with Timber Sleepers in Between
- TREATMENT 4 — Retaining Concrete Wall

Typical Gabion Wall Detail Scale 1:50

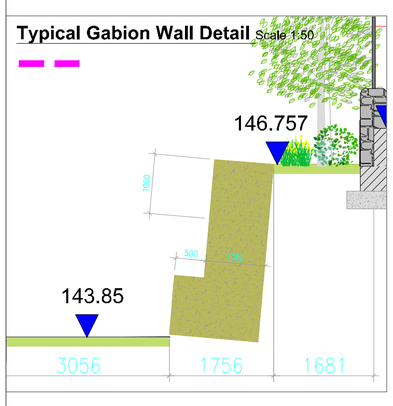

Suggested Crib Wall Detail Scale 1:50

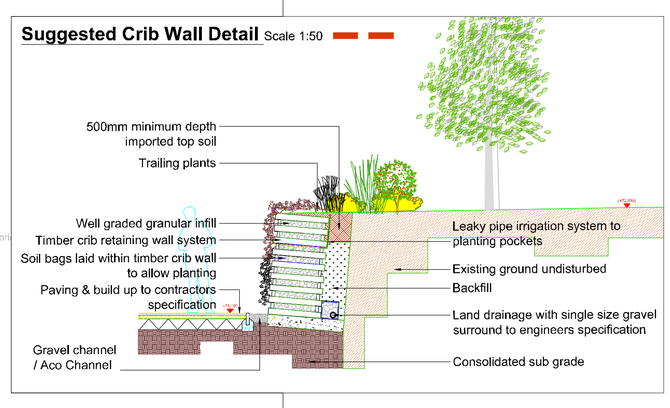

RSJ with Timber Sleepers Detail Scale 1:50

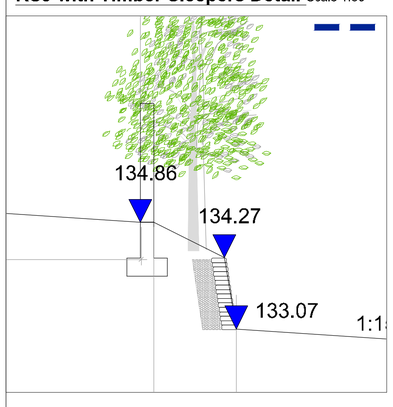

Retaining Wall Detail Scale 1:50

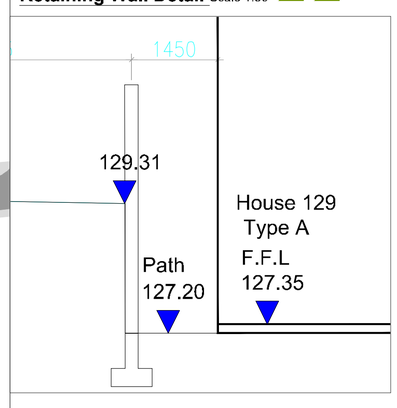

Revisions:

REV	DATE	BY	DESCRIPTION
A	04-09-2018	J.C	Masterplan, Openspace & Drainage, Sections
B	27-11-2018	J.C	Masterplan, Hedgerows
C	06-02-2019	AMT	Revisions To Layout from Architect
D	27-03-2019	AMT	Revisions To Layout from Architect
E	17-05-2019	AMT	Revisions To Layout from Architect
F	07-06-2019	AMT	Updates from Engineer & Arborist
G	03-06-2020	AMT	Revised Layout From Architect & Engineer.
H	26-06-2020	AMT	Revised Layout From Architect.
I	14-07-2020	AMT	Revised Layout From Architects.

Project Title: Proposed Residential Development at Boherboy, Co. Dublin

Dwg. No.: 12

Scale: N.T.S @ A0

Client: Kelland Homes & Durkan

Date: 28.04.2021

Drawing Title: Retaining Wall Location Plan

Drawing By: PRR

Job No.: 1532

Checked By: RMD

Ronan MacDiarmada +Associates Ltd.
Landscape Architects and Consultants.
5 Tootenhill, Rathcoole, Co. Dublin
tel: +353 1 412 4476 mob: 086 26 25 438
fax: +353 1 401 3748 e-mail: ronan@rmda.ie

This Drawing is Copyright ©