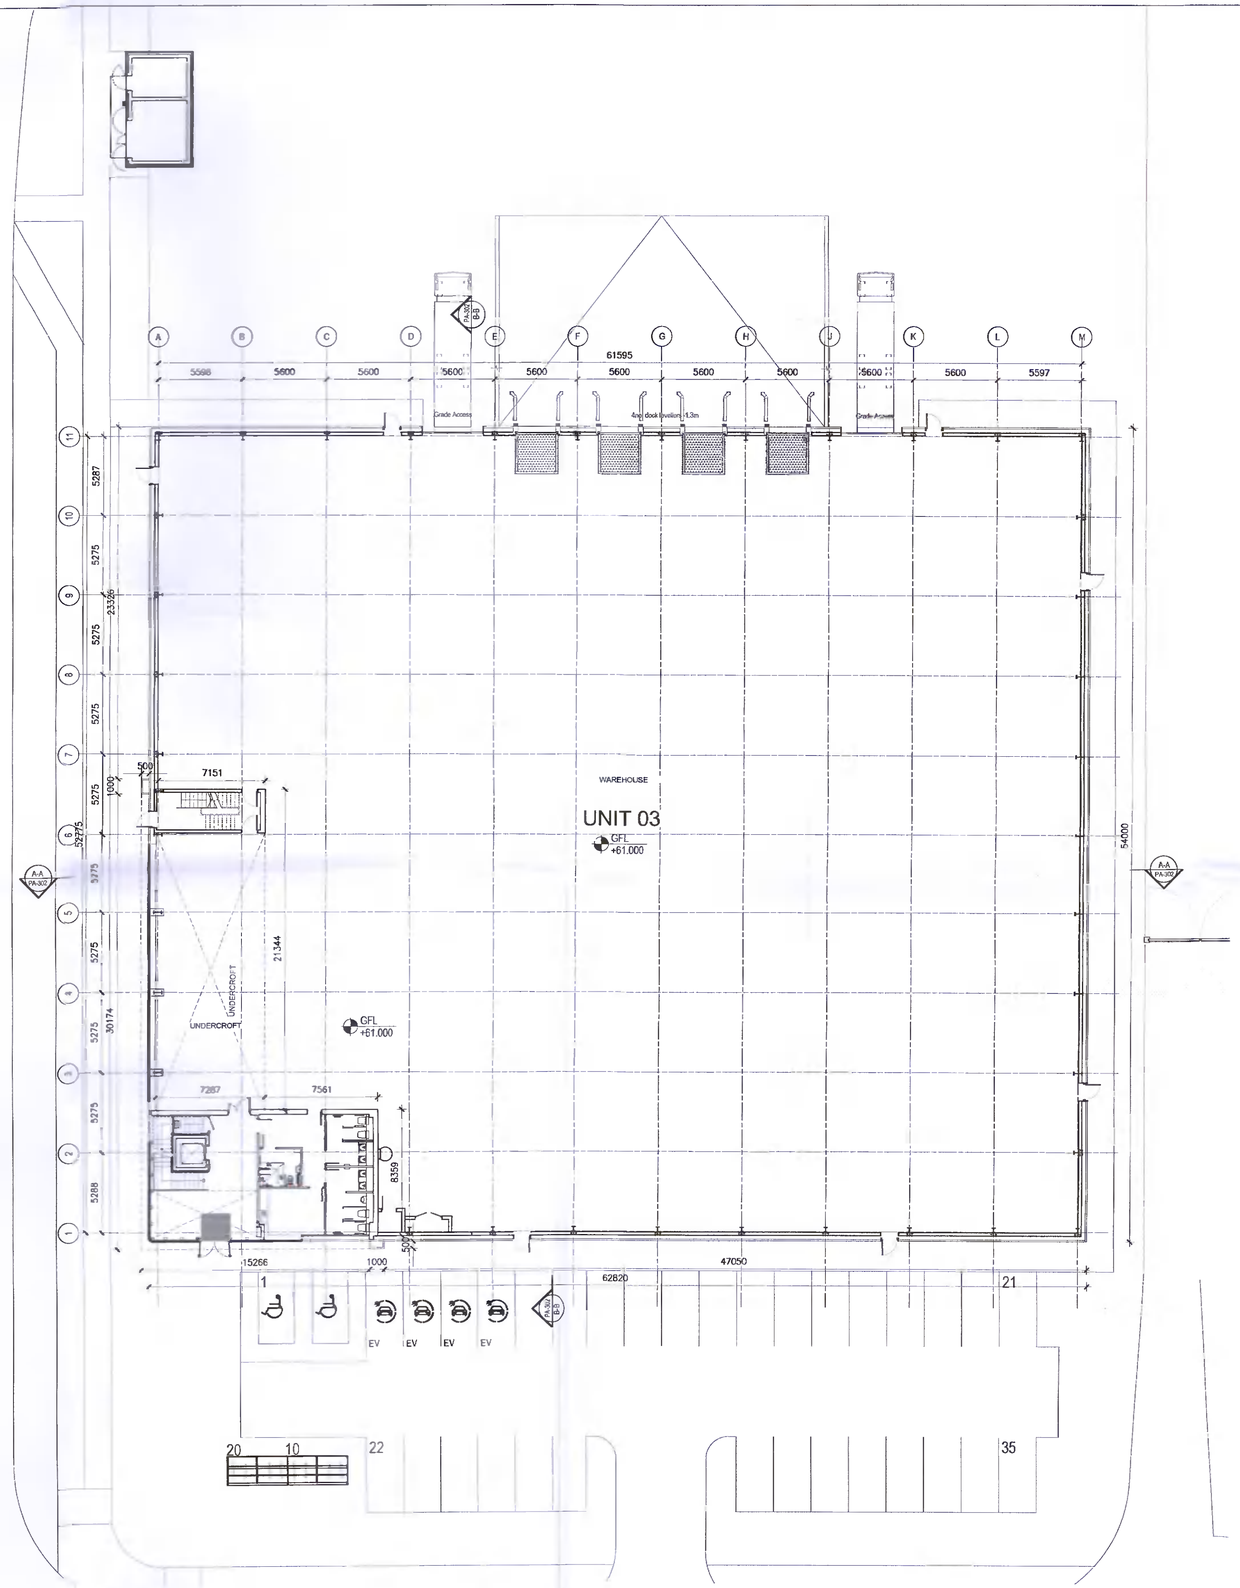

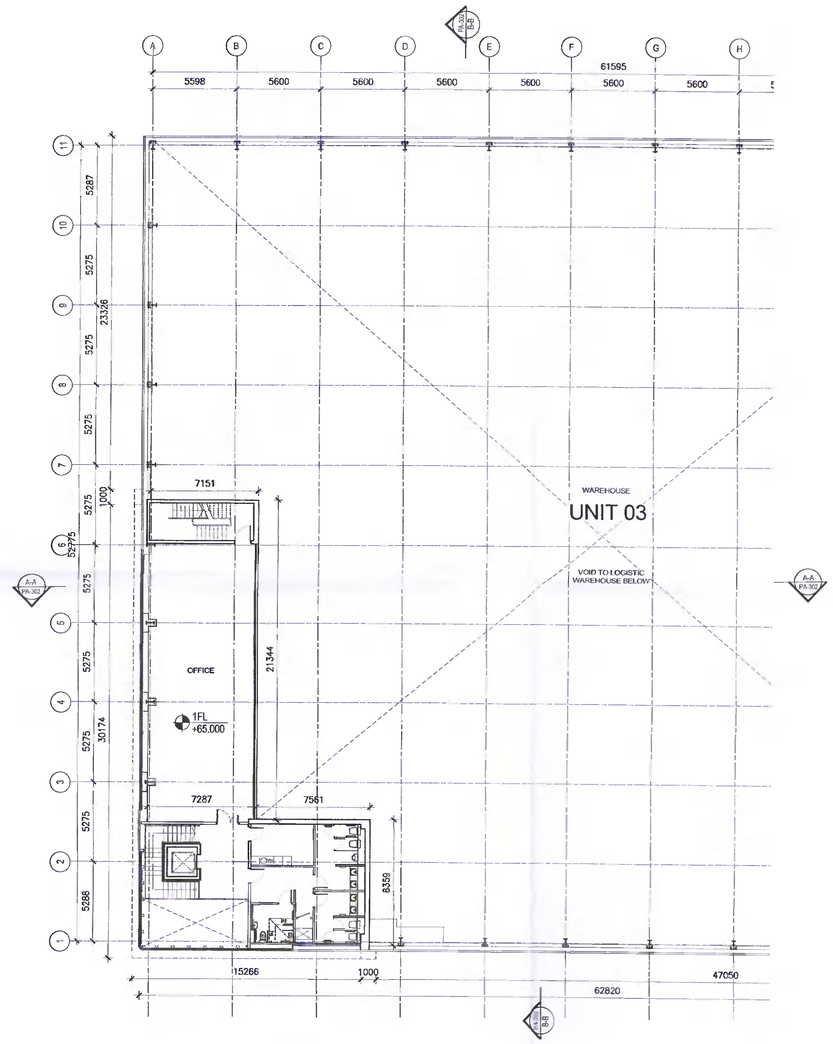

1 PA-204 GROUND FLOOR PLAN
UNIT 03 Scale: 1 : 200

1 PA-204 FIRST FLOOR PLAN
UNIT 03 Scale: 1 : 200

COPYRIGHT:
The design and details shown on this drawing are applicable to their project only and may not be reproduced in whole or in part or be used for any other project or purpose without the written permission of TOT Architects with whom copyright resides.

DO NOT SCALE from this drawing. Use figured dimensions. Contractor to check all dimensions on site prior to commencement of works. Any discrepancies are to be referred to the ARCHITECT.

KEY PLAN:

KEY SITE PLAN

REVISIONS

DATE	REV.	BY.	CHECKED	DESCRIPTION
30.03.2022	*	PT	ND	ISSUED FOR PLANNING

TOT ARCHITECTS
REGISTERED OFFICE
49 Upper Mount Street
Dublin 2, D02 FR85, Ireland
T +353 1 705 7900
W www.totarchs.ie
E info@totarchs.ie

PROJECT:
WAREHOUSING/LOGISTICS, OFFICE & CAFÉ/RESTAURANT DEVELOPMENT
AT CALMOUNT ROAD, BALLYMOUNT, DUBLIN 12
STAGE:
PLANNING

DRAWING TITLE:
UNIT 3
GROUND & FIRST FLOOR PLAN

DATE:	FEB 2022	DRAWING NO:	PA-204
SCALE:	1:200 @ A1		
DRAWN:	PT		
CHECKED:	ND	SHEET SIZE:	REVISION:
JOB NO:	18-42	A1	*
FILE NAME:			