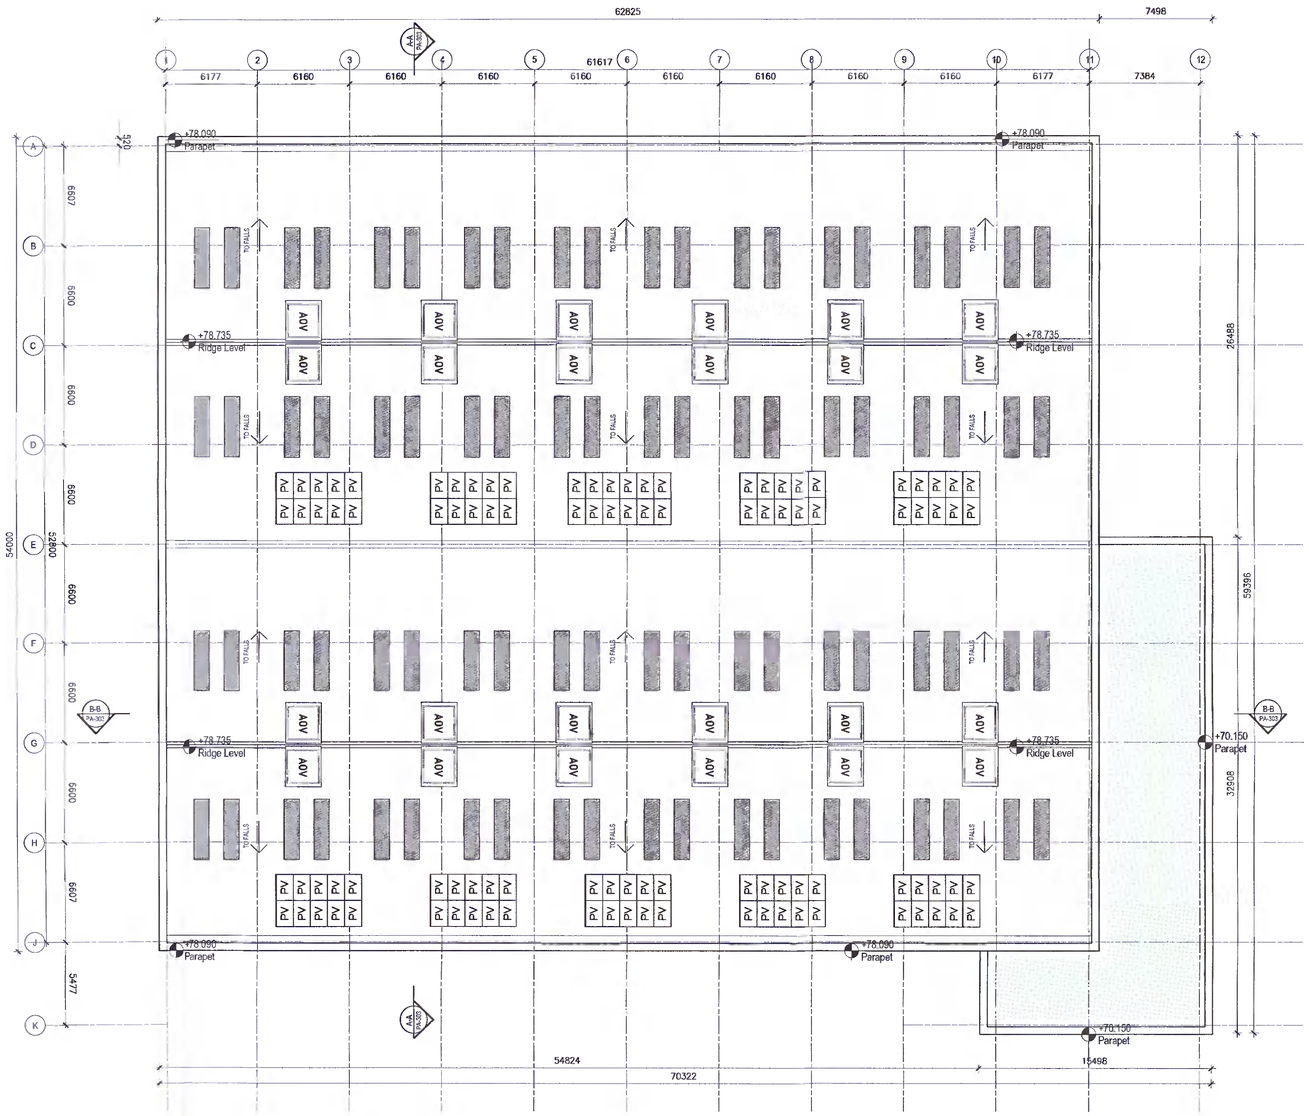

1 GA ROOF PLAN
PA-207 UNIT 04 Scale: 1 : 200

COPYRIGHT:
The design and details shown on this drawing are applicable to their project only and may not be reproduced in whole or in part or be used for any other project or purpose without the written permission of TOT Architects with whom copyright resides.

DO NOT SCALE from this drawing. Use figured dimensions. Contractor to check all dimensions on site prior to commencement of works. Any discrepancies are to be referred to the ARCHITECT.

KEY PLAN:

LEGEND

AOV AUTOMATED OPENABLE VENT
AH ACCESS HATCH

PV PHOTOVOLTAIC PANELS

INTEGRATED OPAQUE LIGHT PANEL IN ROOFING PANELS

GREEN ROOF

KEY SITE PLAN

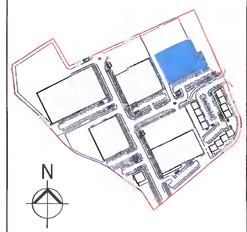

REVISIONS

DATE	REV.	BY.	CHECKED	DESCRIPTION
30.03.2022	*	PT	ND	ISSUED FOR PLANNING

TOT ARCHITECTS

REGISTERED OFFICE
49 Upper Mount Street
Dublin 2, D02 FR83, Ireland

PROJECT:
WAREHOUSING/LOGISTICS, OFFICE & CAFÉ/RESTAURANT DEVELOPMENT
AT CALMOUNT ROAD, BALLYMOUNT, DUBLIN 12
STAGE:
PLANNING

DRAWING TITLE:
UNIT 4
GA ROOF PLAN

DATE:	MAR 2022	DRAWING NO:	PA-207
SCALE:	1:200@ A1		
DRAWN:	IM		
CHECKED:	ND	SHEET SIZE:	REVISION
JOB NO	18.42	A1	*
FILE NAME:			