COPYRIGHT
This design and details shown on this drawing are applicable to their project only and may not be reproduced in whole or in part or be used for any other project or purpose without the written permission of TOT Architects with whom copyright resides

DO NOT SCALE from this drawing. Use figured dimensions. Contractor to check all dimensions on site prior to commencement of works. Any discrepancies are to be referred to the ARCHITECT

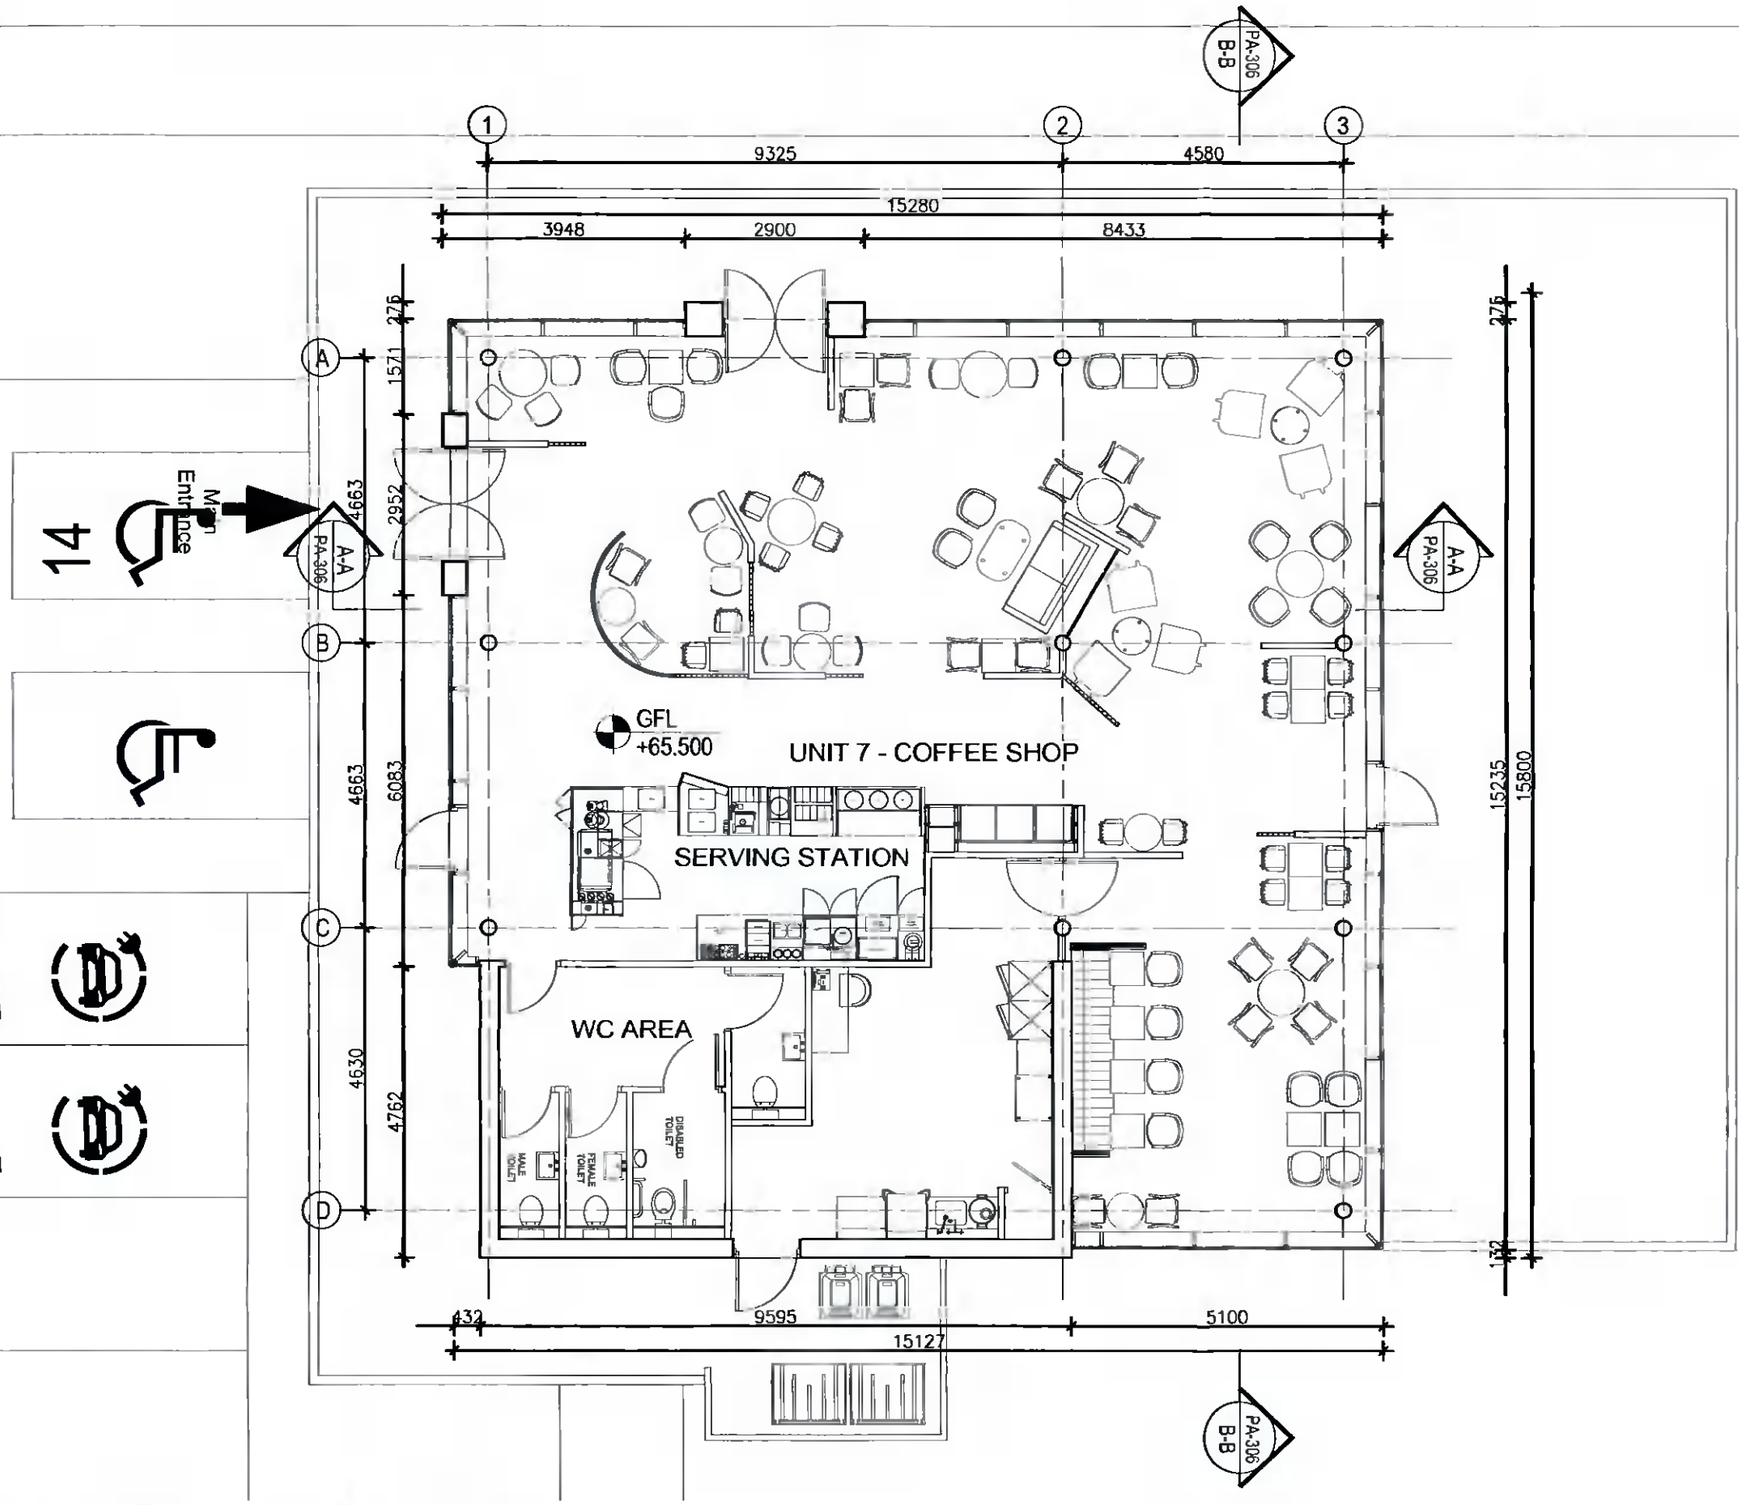

1 PA-213 RETAIL CAFÉ/RESTAURANT
GROUND FLOOR PLAN Scale: 1 : 100

KEY SITE PLAN

REVISIONS

DATE	REV.	BY:	CHECKED	DESCRIPTION
2022	*	JM	ND	ISSUED FOR PLANNING

TOT ARCHITECTS
REGISTERED OFFICE
49 Upper Mount Street
Dublin 2, D02 FT85, Ireland
T +353 1 705 7800
W www.totarch.ie
E info@totarch.ie

PROJECT
WAREHOUSING/ LOGISTICS, OFFICE & CAFÉ/RESTAURANT DEVELOPMENT
AT CALMOUNT ROAD, BALLYMOUNT, DUBLIN 12
STAGE
PLANNING

DRAWING TITLE
UNIT 7 - CAFÉ/RESTAURANT
GA GROUND FLOOR PLAN

DATE	JAN 2022	DRAWING NO.	
SCALE	1 : 100	PA-213	
DRAWN	JM		
CHECKED	ND	SHEET SIZE:	REVISION
JOB NO	18-42	A3	*
FILE NAME			