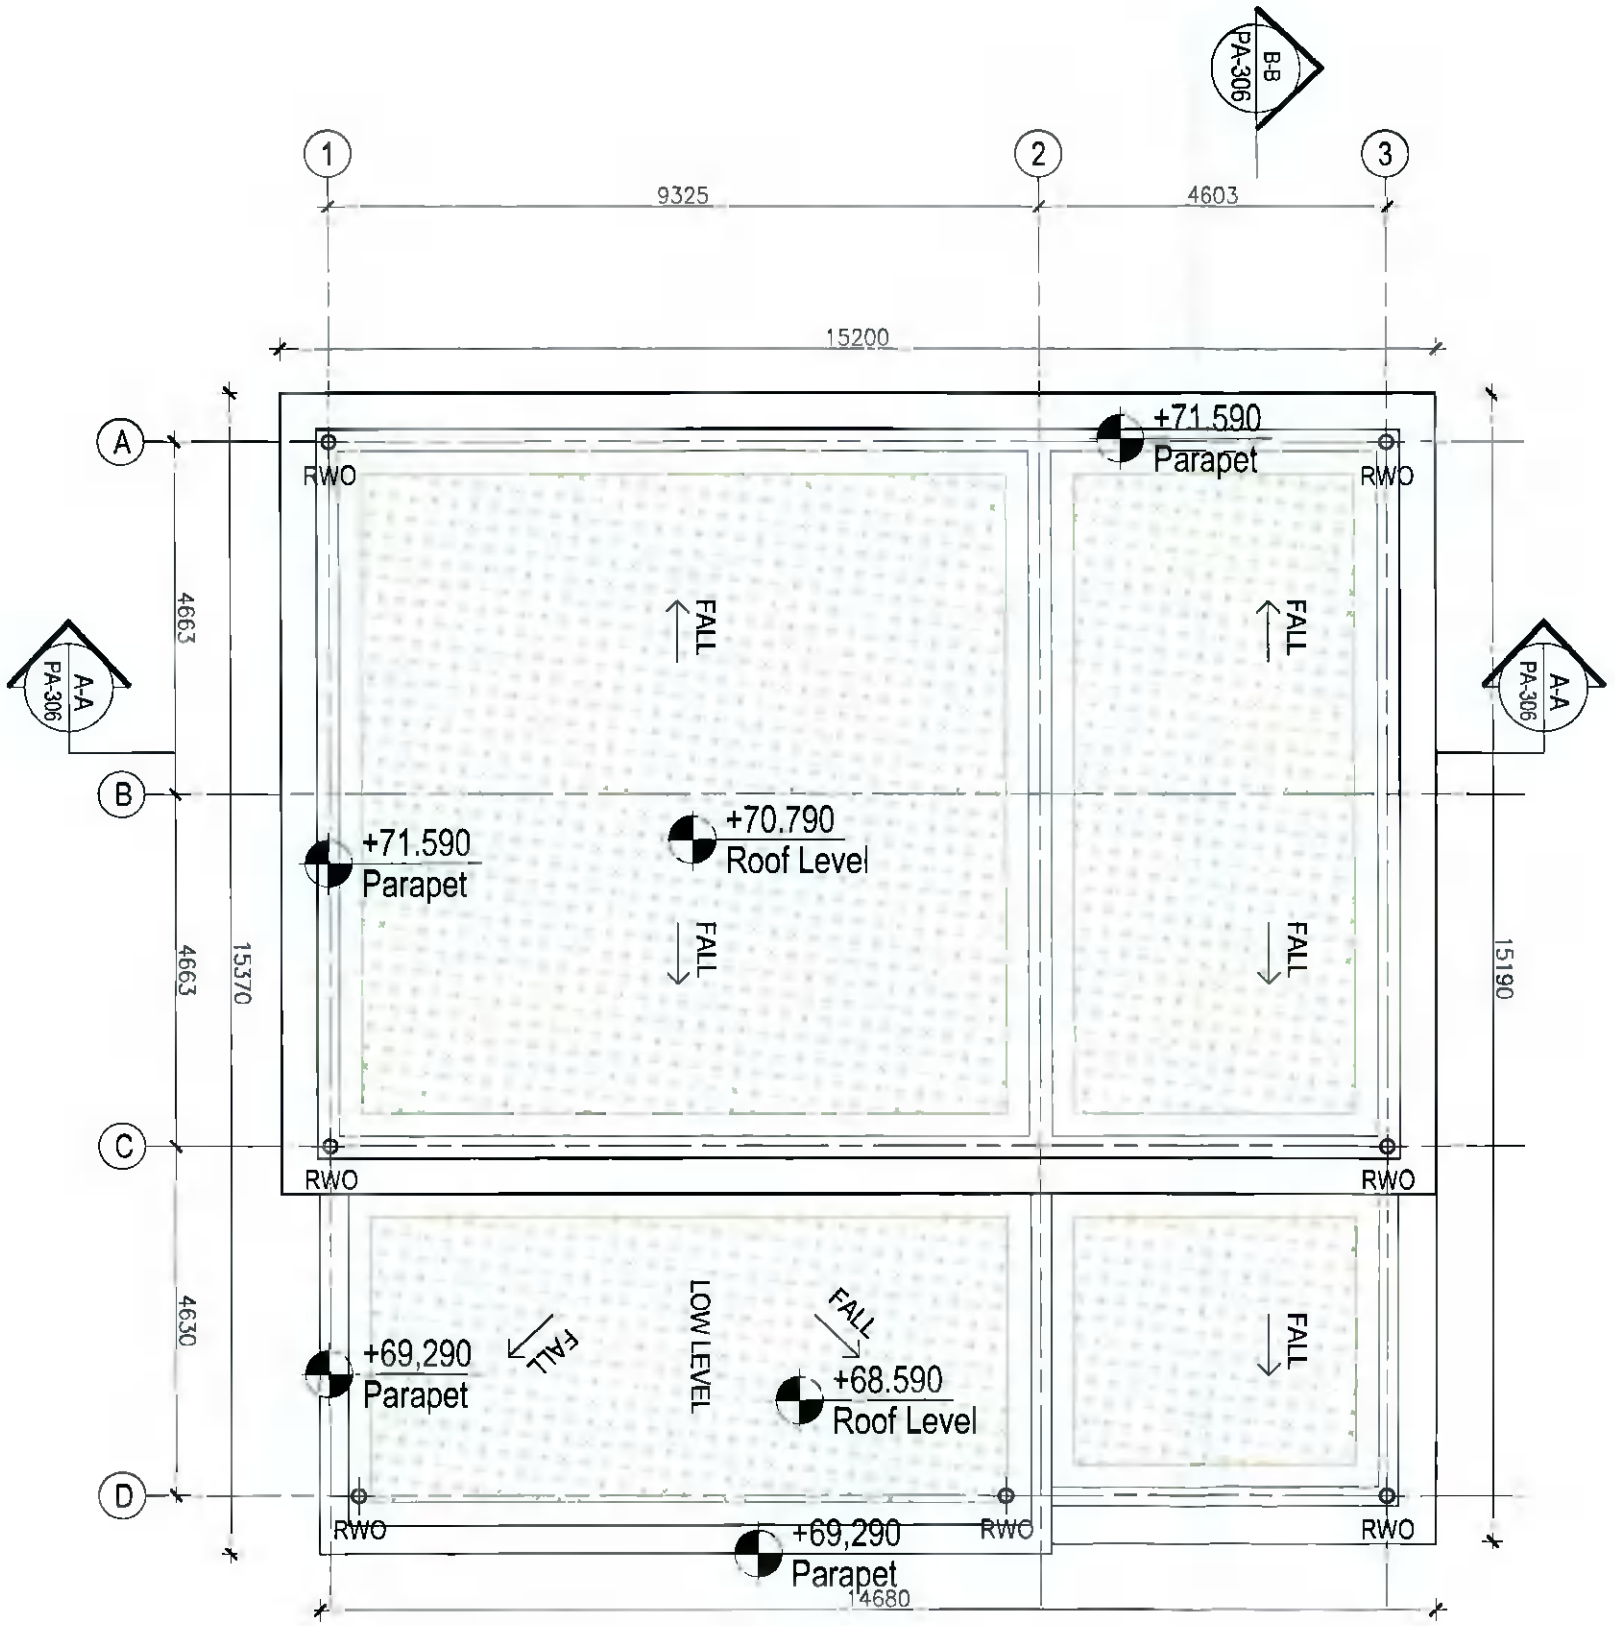


1 PA-214 RETAIL CAFÉ/RESTAURANT
ROOF PLAN Scale: 1 : 100

COPYRIGHT
The design and details shown on this drawing are applicable to their project only and may not be reproduced in whole or in part or be used for any other project or purpose without the written permission of TOT Architects with whom copyright resides.

DO NOT SCALE from this drawing. Use figured dimensions. Contractor to check all dimensions on site prior to commencement of works. Any discrepancies are to be referred to the ARCHITECT.

LEGEND

FAS FALL ARREST SYSTEM

GREEN ROOF

KEY SITE PLAN

REVISIONS

| DATE | REV | BY | CHECKED | DESCRIPTION |
|---|---|---|---|---|
| 30.03.2022 | * | JM | ND | ISSUED FOR PLANNING |

TOT ARCHITECTS
REGISTERED OFFICE
49 Upper Mount Street
Dublin 2, D02 FR85, Ireland
T +353 1 705 7800
W www.totarch.ie
E info@totarch.ie

PROJECT
WAREHOUSING/ LOGISTICS, OFFICE & CAFÉ/RESTAURANT DEVELOPMENT
AT CALMOUNT ROAD, BALLYMOUNT, DUBLIN 12

STAGE
PLANNING

DRAWING TITLE:
UNIT 7 - CAFÉ/RESTAURANT
GA ROOF PLAN

| | | | |
|---|---|---|---|
| DATE: | JAN 2022 | DRAWING NO: | PA-214 |
| SCALE: | 1 100 | | |
| DRAWN | JM | | |
| CHECKED | ND | SHEET SIZE: | REVISION: |
| JOB NO | 18-42 | A3 | * |
| FILE NAME | | | |