COPYRIGHT:
The design and details shown on this drawing are applicable to their project only and may not be reproduced in whole or in part or be used for any other project or purpose without the written permission of TOT Architects with whom copyright resides.

DO NOT SCALE from this drawing. Use figured dimensions. Contractor to check all dimensions on site prior to commencement of works. Any discrepancies are to be referred to the ARCHITECT.

KEY PLAN:

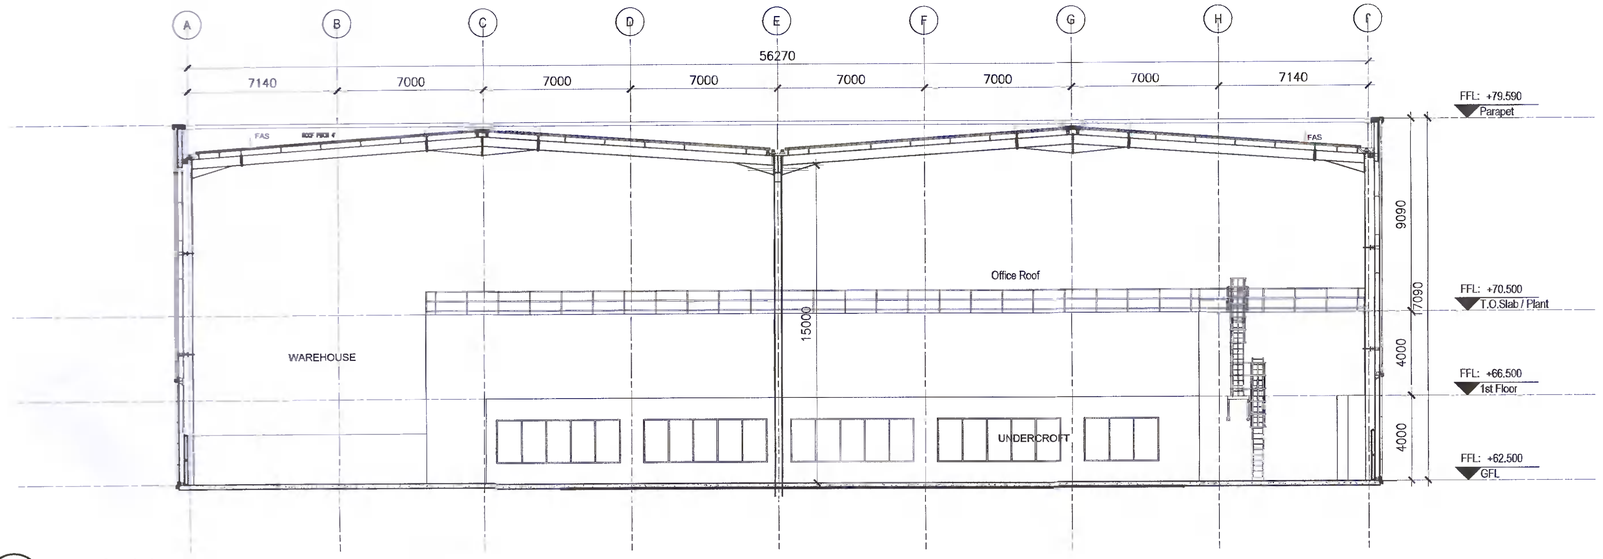


1 PA-301 SECTION A-A
UNIT 02 Scale: 1 : 150

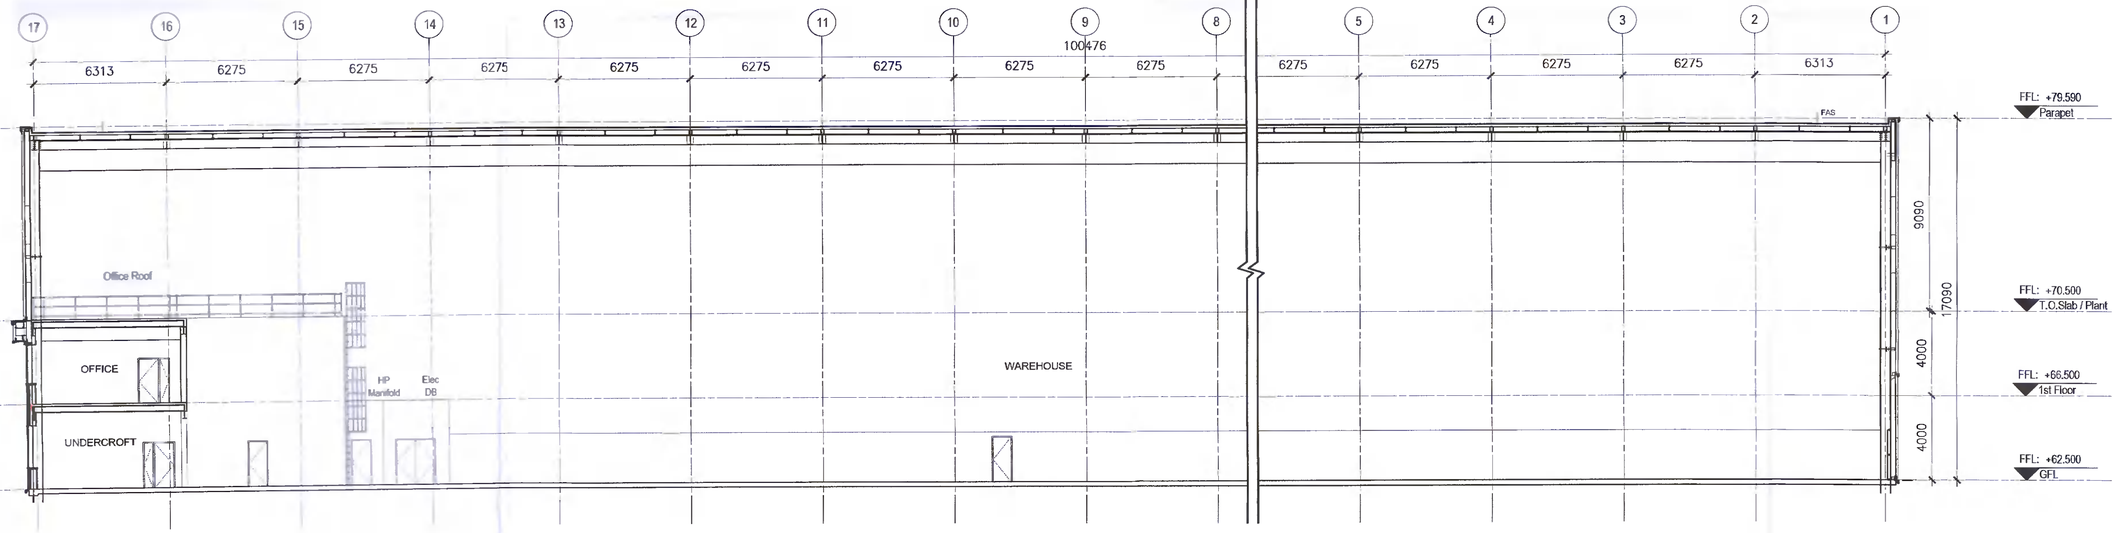


2 PA-301 SECTION B-B
UNIT 02 Scale: 1 : 150

LEGEND

FAS FALL ARREST SYSTEM

KEY SITE PLAN

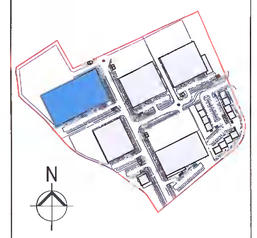


REVISIONS

| DATE | REV. | BY. | CHECKED | DESCRIPTION |
|---|---|---|---|---|
| 30.03.2022 | * | PT | ND | ISSUED FOR PLANNING |

TOT ARCHITECTS

REGISTERED OFFICE
49 Upper Mount Street
Dublin 2, D02 FR85, Ireland

T +353 1 705 7800
W www.totarch.ie
E info@totarch.ie

PROJECT:
WAREHOUSING/LOGISTICS, OFFICE & CAFÉ/RESTAURANT DEVELOPMENT
AT CALMOUNT ROAD, BALLYMOUNT, DUBLIN 12

STAGE:
PLANNING

DRAWING TITLE:
UNIT 2
SECTION A-A & B-B

| | | | |
|---|---|---|---|
| DATE: | MAR 2022 | DRAWING NO: | PA-301 |
| SCALE: | 1:150 @ A1 | | |
| DRAWN: | PT | | |
| CHECKED: | ND | SHEET SIZE: | REVISION: |
| JOB NO: | 18-42 | A1 | * |
| FILE NAME: | | | |