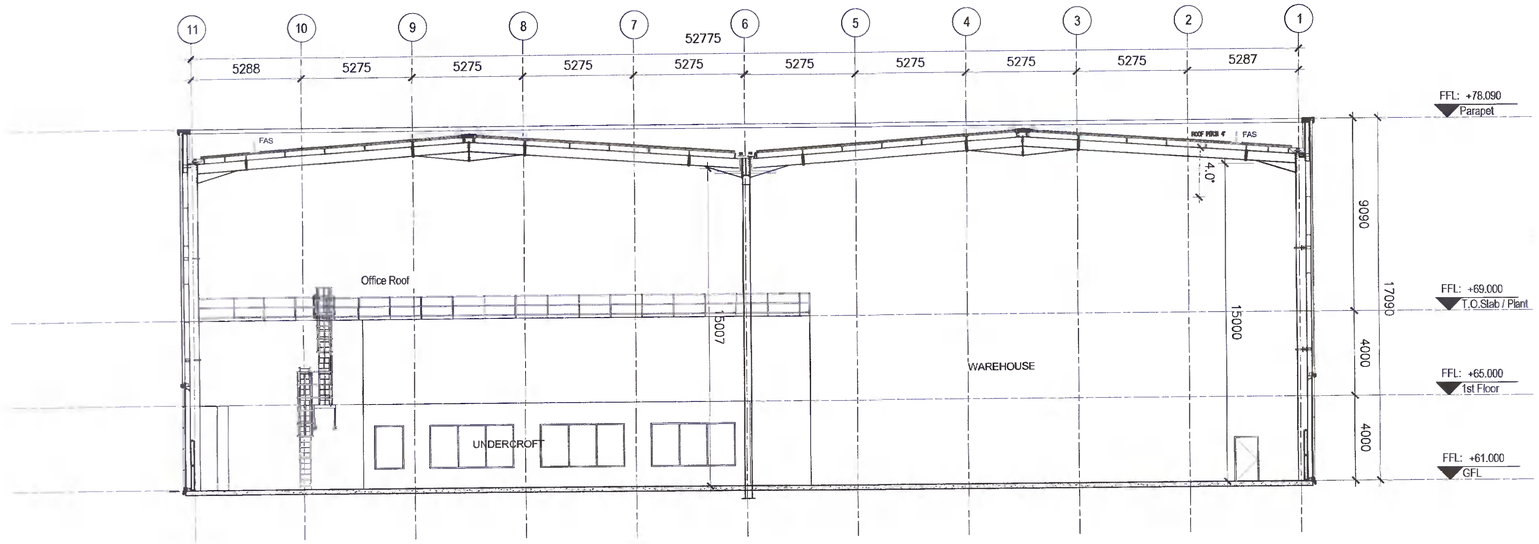

1 SECTION A-A
PA-302 UNIT 03 Scale: 1 : 150

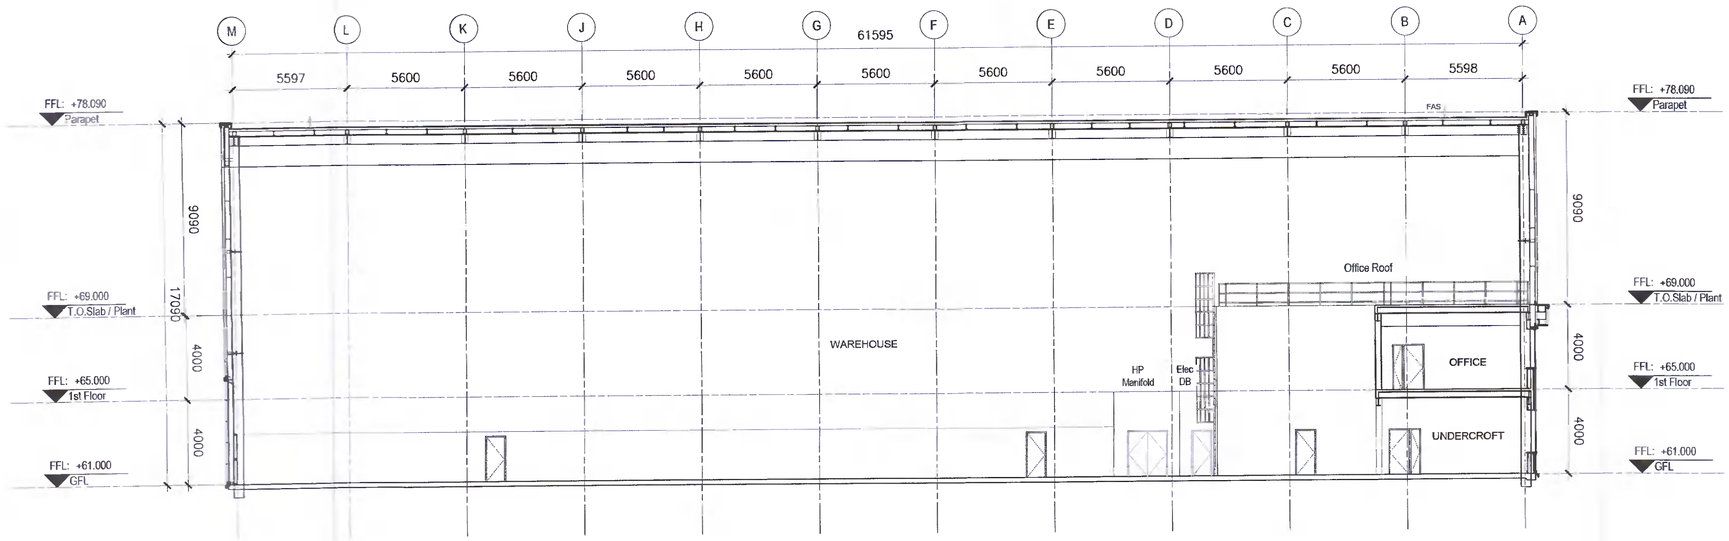

2 SECTION B-B
PA-302 UNIT 03 Scale: 1 : 150

COPYRIGHT:
The design and details shown on this drawing are applicable to their project only and may not be reproduced in whole or in part or be used for any other project or purpose without the written permission of TOT Architects with whom copyright resides

DO NOT SCALE from this drawing. Use figured dimensions. Contractor to check all dimensions on site prior to commencement of works. Any discrepancies are to be referred to the ARCHITECT.

KEY PLAN:

LEGEND

FAS FALL ARREST SYSTEM

KEY SITE PLAN

REVISIONS

DATE	REV.	BY	CHECKED	DESCRIPTION
30.03.2022	*	PT	ND	ISSUED FOR PLANNING

TOT ARCHITECTS

REGISTERED OFFICE
49 Upper Mount Street
Dublin 2, D02 FR85, Ireland

T +353 1 765 7800
W www.tot-architects.ie
E info@tot-architects.ie

PROJECT:
WAREHOUSING/LOGISTICS, OFFICE & CAFÉ/RESTAURANT DEVELOPMENT
AT CALMOUNT ROAD, BALLYMOUNT, DUBLIN 12

STAGE:
PLANNING

DRAWING TITLE:
UNIT 3
SECTION A-A & B-B

DATE:	MAR 2022	DRAWING NO:	PA-302
SCALE:	1:150 @ A1		
DRAWN	PT		
CHECKED:	ND	SHEET SIZE:	A1
JOB NO:	18-42	REVISION:	*
FILE NAME:			