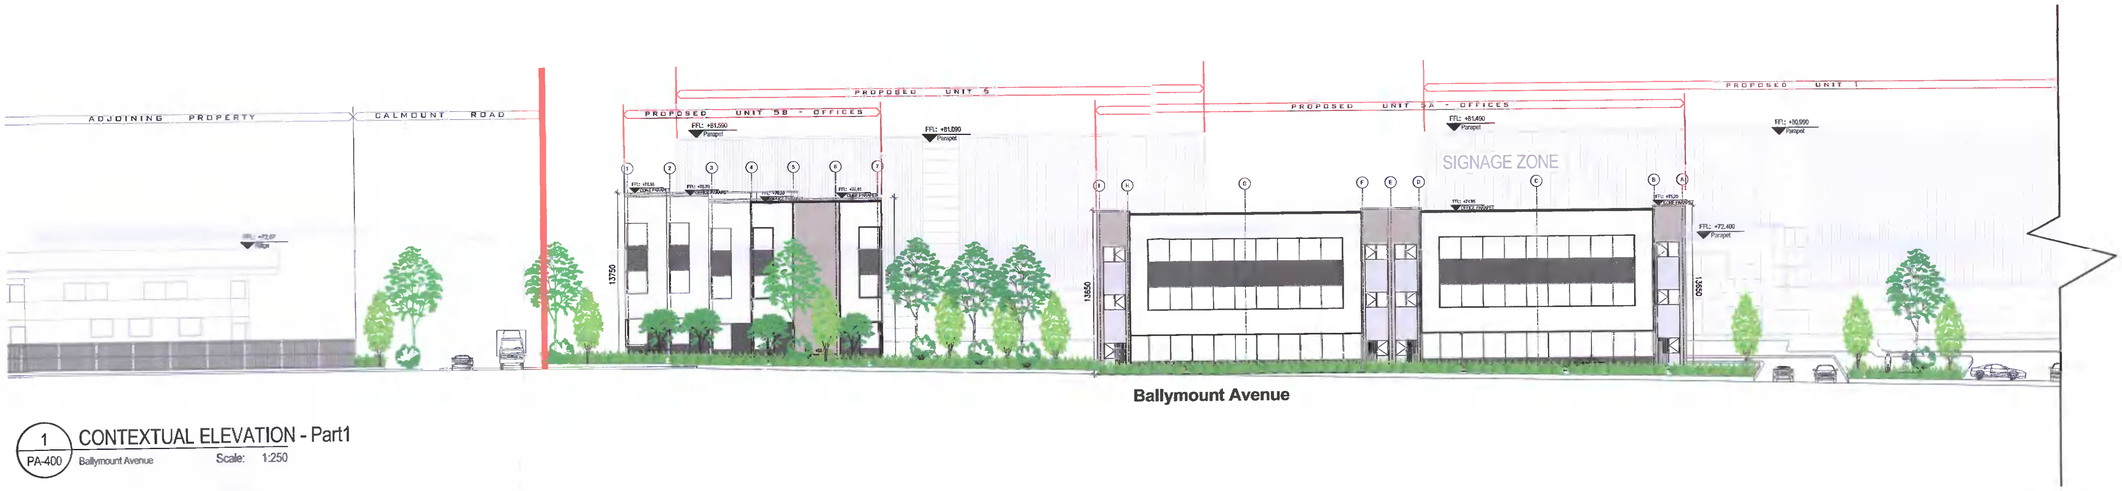

1 PA-400 CONTEXTUAL ELEVATION - Part1
Ballymount Avenue Scale: 1:250

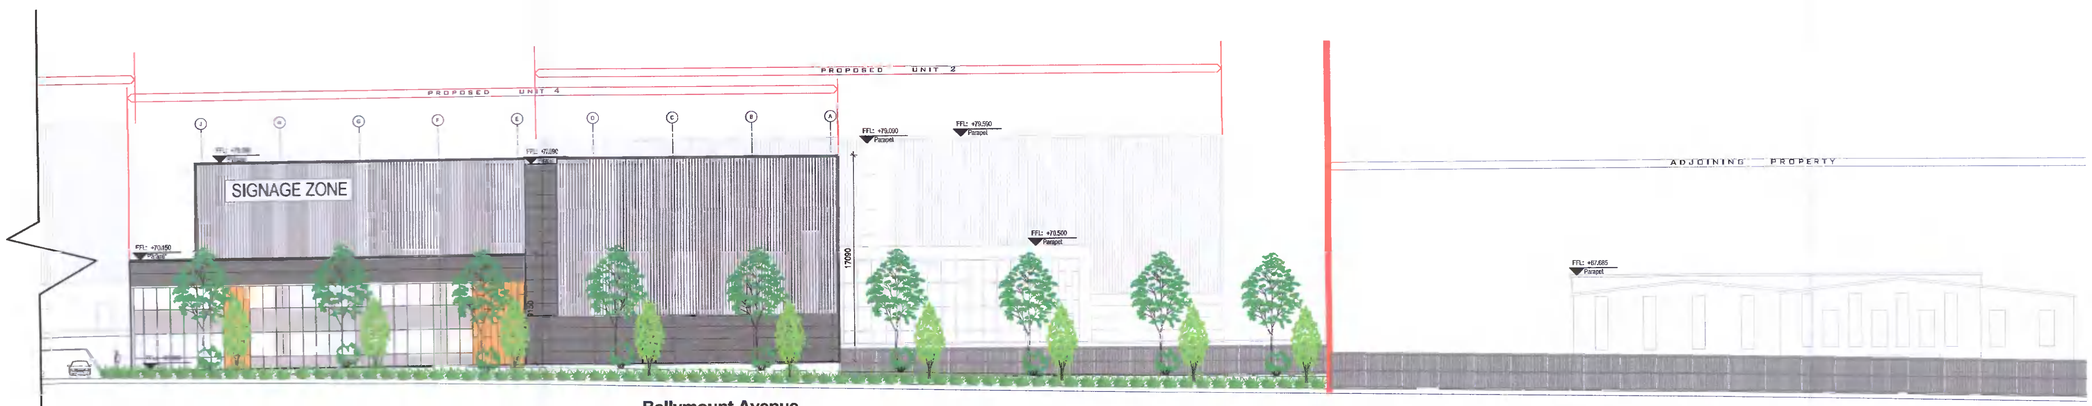

2 PA-400 CONTEXTUAL ELEVATION - Part 2
Ballymount Avenue Scale: 1:250

COPYRIGHT:
The design and details shown on this drawing are applicable to their project only and may not be reproduced in whole or in part or be used for any other project or purpose without the written permission of TOT Architects with whom copyright resides.

DO NOT SCALE from this drawing. Use figured dimensions. Contractor to check all dimensions on site prior to commencement of works. Any discrepancies are to be referred to the ARCHITECT.

KEY PLAN:

REVISIONS

DATE	REV.	BY.	CHECKED	DESCRIPTION
30.03.2022	*	IM	ND	ISSUED FOR PLANNING

TOT ARCHITECTS
REGISTERED OFFICE
49 Upper Mount Street
Dublin 2, Ireland

PROJECT:
WAREHOUSING/LOGISTICS, OFFICE & CAFÉ / RESTAURANT DEVELOPMENT
AT CALMOUNT ROAD, BALLYMOUNT, DUBLIN 12
STAGE:
PLANNING

DRAWING TITLE:
CONTIGUOUS ELEVATIONS
BALLYMOUNT AVENUE

DATE: JAN 2022	DRAWING NO: PA-400
SCALE: 1:250 @ A1	PROJECT ORIGINATOR ZONE LEVEL TYPE ROLE NUMBER
DRAWN: IM	
CHECKED: ND	SHEET SIZE: A1
JOB NO: 18-42	REVISION: *
STATUS CODE:	