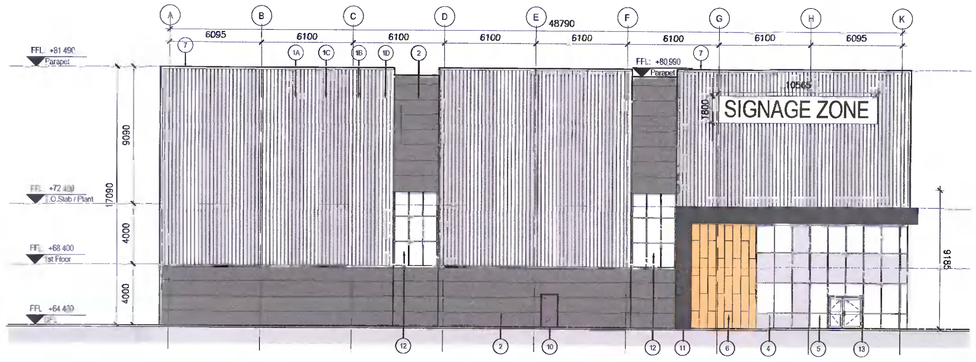

1 PA-402 — SOUTH-EAST ELEVATION
UNIT 1 — Scale: 1 : 200

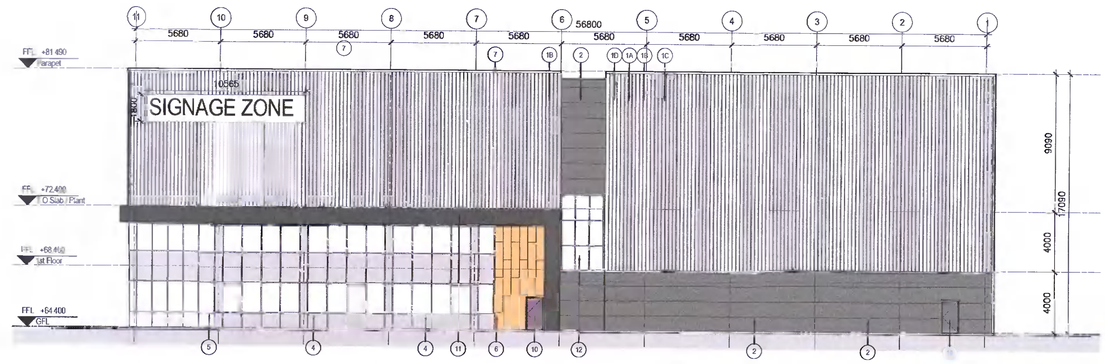

2 PA-402 — NORTH-EAST ELEVATION
UNIT 1 — Scale: 1 : 200

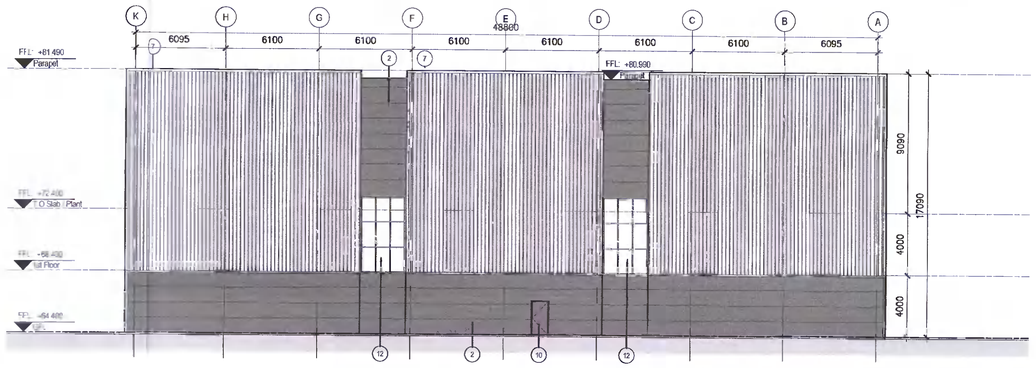

3 PA-402 — NORTH-WEST ELEVATION
UNIT 1 — Scale: 1 : 200

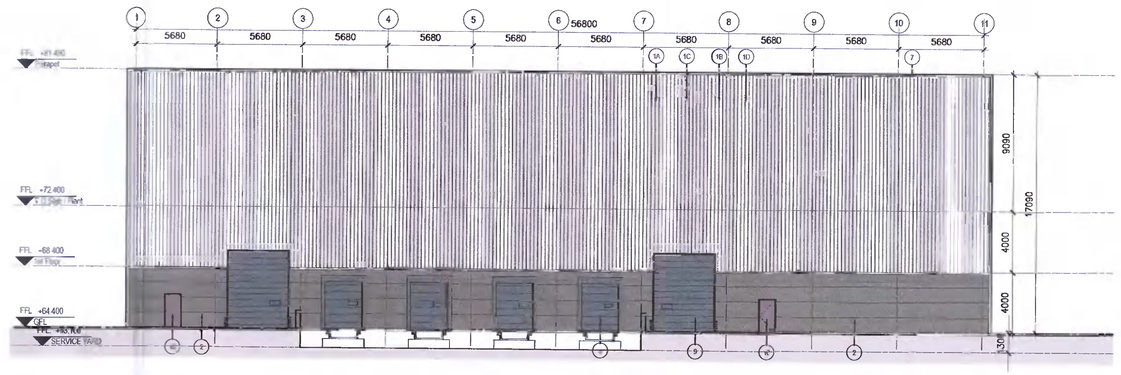

4 PA-402 — SOUTH-WEST ELEVATION
UNIT 1 — Scale: 1 : 200

NOTES:

1A Quadcore KS 1000 RW - 91mm thick panel. Colour: Goosewing Grey

1B Quadcore KS 1000 RW - 91mm thick panel. Colour: Grey White

1C Quadcore KS 1000 RW - 91mm thick panel. Colour: Pure Grey

1D Quadcore KS 1000 RW - 91mm thick panel. Colour: White XL Forte

2 Quadcore AWP 1000 FL - 86mm thick panel. Colour: Anthracite

3 Green wall panel - galv MS frame with St St. lattice to S.E's details with planting and irrigation system to Landscape Consultant requirements

4 Thermally broken and self-draining PPC aluminium double glazed curtain wall system with PPC aluminium spandrels and aluminium pressure caps. Colour: Anthracite.

5 Thermally broken and self-draining PPC aluminium double glazed curtain wall system with glazed spandrels. Colour: Anthracite.

6 Kingspan D+I Design rainscreen system with shadow gap panels on 100mm quadcore Karrier system. Colour - To be selected.

7 PPC aluminium coping. Colour: Anthracite.

8 PPC aluminium dock leveller door to match cladding.

9 PPC aluminium grade level door to match cladding.

10 Insulated PPC MS escape door to match cladding.

11 Canopy. Colour: Anthracite to outer faces. Colour: Corten to inner reveals.

12 High performance opaque light panel, frame colour anthracite.

COPYRIGHT:
The design and details shown on this drawing are applicable to their project only and may not be reproduced in whole or in part or be used for any other project or purpose without the written permission of TOT Architects with whom copyright resides.

DO NOT SCALE from this drawing. Use figured dimensions. Contractor to check all dimensions on site prior to commencement of works. Any discrepancies are to be referred to the ARCHITECT.

KEY PLAN:

KEY SITE PLAN

REVISIONS

DATE	REV.	BY	CHECKED	DESCRIPTION
30.03.2022	*	PT	ND	ISSUED FOR PLANNING

TOT ARCHITECTS

REGISTERED OFFICE
49 Upper Mount Street
Dublin 2, D02 FR85, Ireland

T +353 1 703 7800
W www.totarch.ie
E info@totarch.ie

PROJECT:
WAREHOUSE/LOGISTICS, OFFICE & CAFÉ / RESTAURANT DEVELOPMENT AT CALMOUNT ROAD, BALLYMOUNT, DUBLIN 12

STAGE:
PLANNING

DRAWING TITLE:
UNIT 1
ELEVATIONS

DATE: FEB 2022	DRAWING NO: PA-402
SCALE: 1:200 @ A1	
DRAWN: IM	
CHECKED: ND	SHEET SIZE: A1
JOB NO: 18-42	REVISION: *
FILE NAME:	