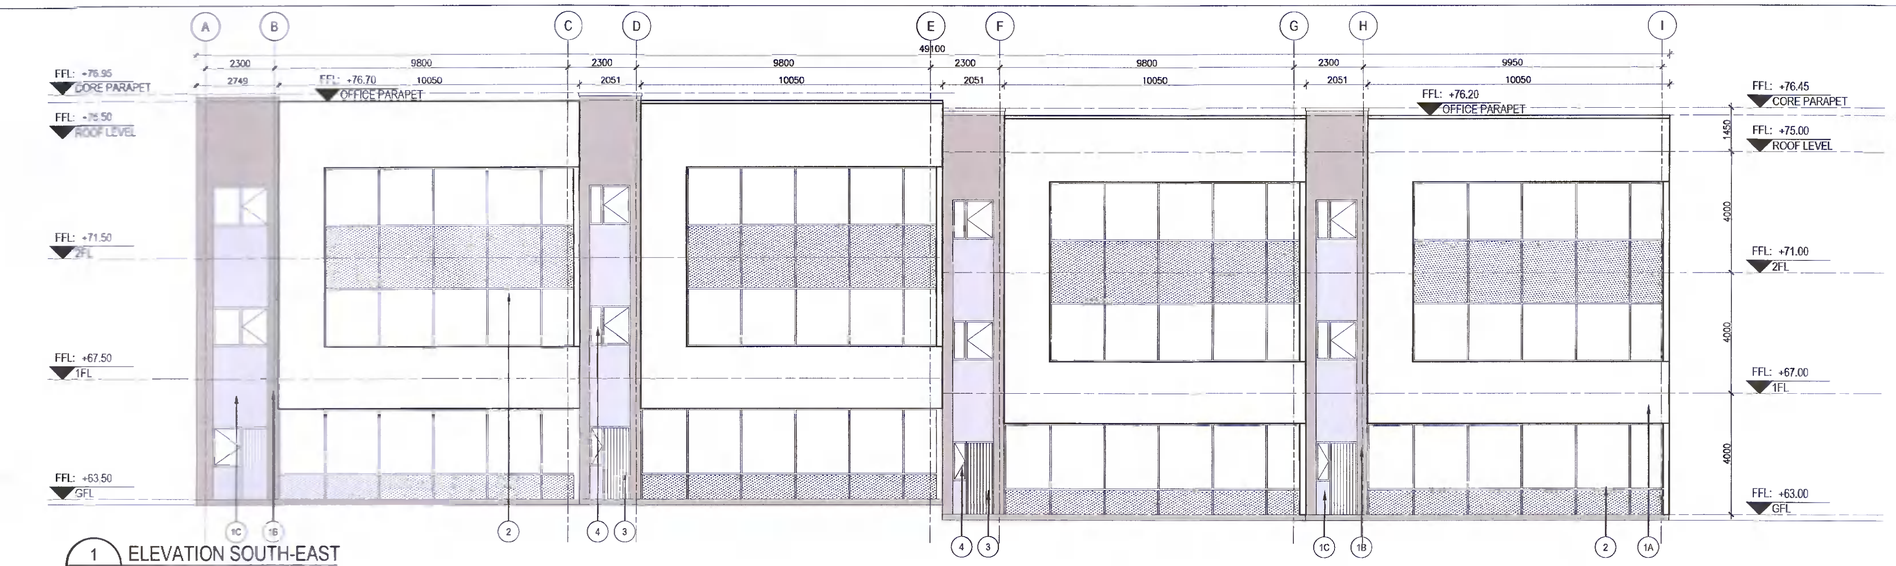

1 PA-407 UNIT 05B — ELEVATION SOUTH-EAST — Scale: 1 : 100

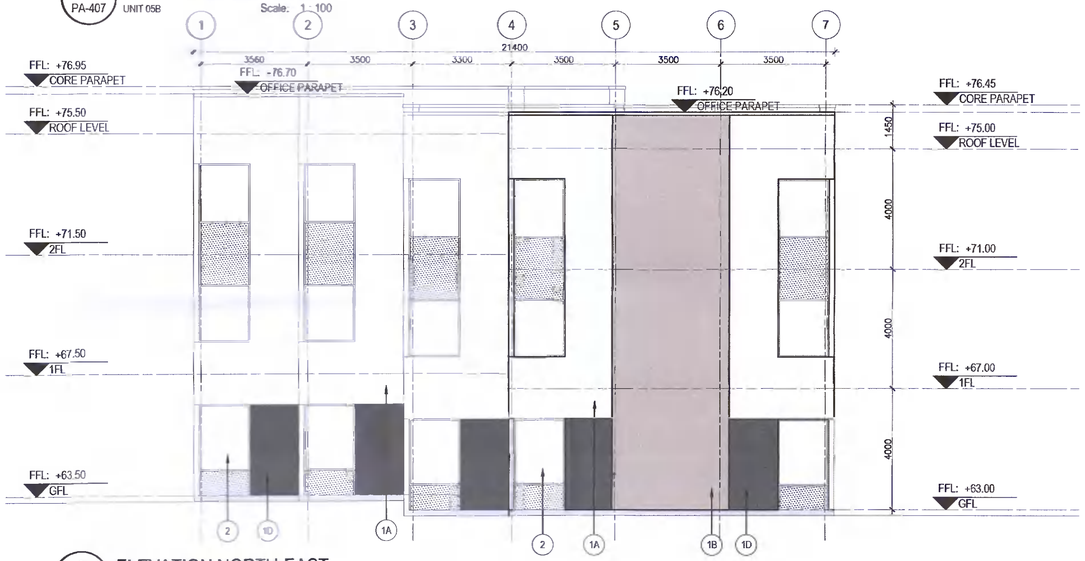

2 PA-407 UNIT 05B — ELEVATION NORTH-EAST — Scale: 1 : 100

3 PA-407 UNIT 05B — ELEVATION SOUTH-WEST — Scale: 1 : 100

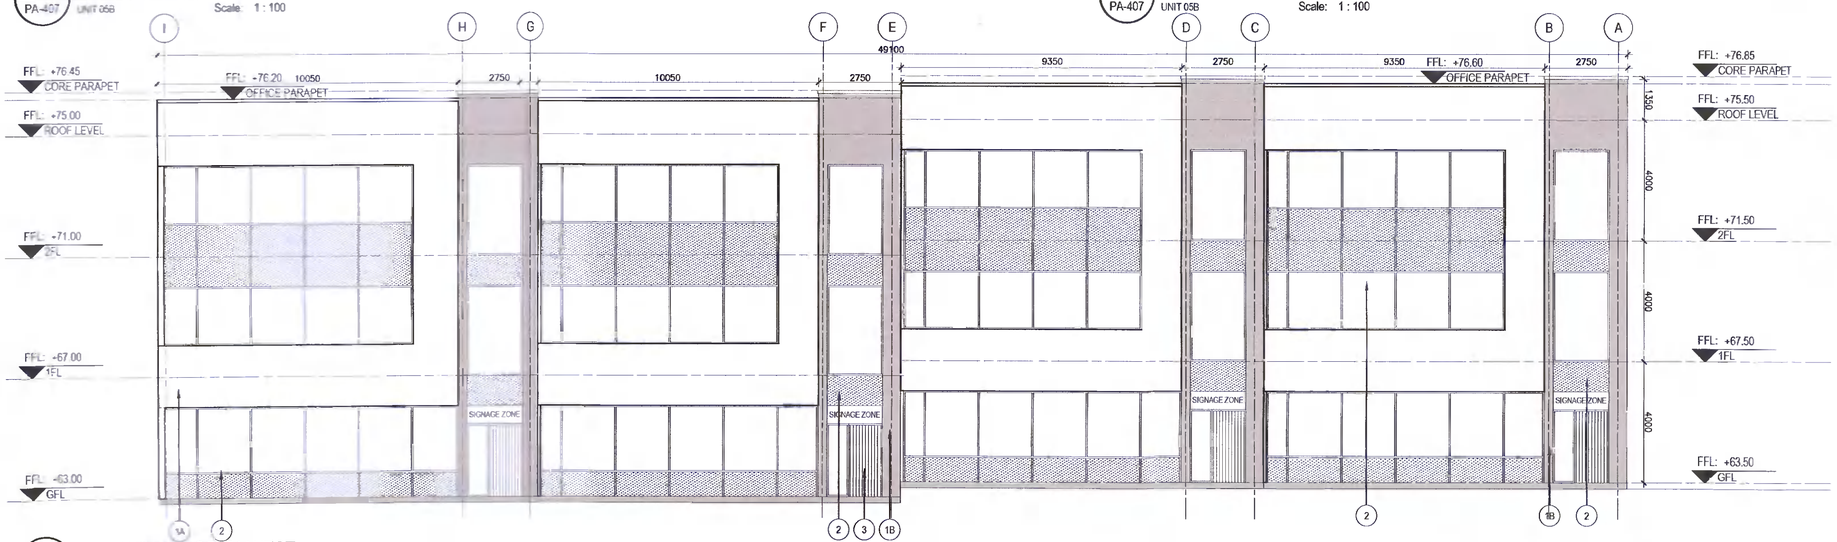

4 PA-407 UNIT 05B — ELEVATION NORTH-WEST — Scale: 1 : 100

NOTES:

1A	Render Off White
1B	Render Pale Grey
1C	Render Mid Grey
1D	Render Anthracite
1E	Render Grey
1F	Render Dary Grey
2	Thermally broken and self-draining PPC aluminium double glazed curtain wall system with glazed spandrels. Colour: Anthracite.
3	Insulated double glazed door colour dark grey
4	High performance double glazed windows frame colour anthracite.

COPYRIGHT:
The design and details shown on this drawing are applicable to their project only and may not be reproduced in whole or in part or be used for any other project or purpose without the written permission of TOT Architects with whom copyright resides.

DO NOT SCALE from this drawing. Use figured dimensions. Contractor to check all dimensions on site prior to commencement of works. Any discrepancies are to be referred to the ARCHITECT.

KEY PLAN:

KEY SITE PLAN

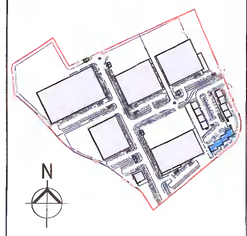

REVISIONS

DATE	REV	BY	CHECKED	DESCRIPTION
30.03.2022	*	IM	ND	ISSUED FOR PLANNING

TOT ARCHITECTS
REGISTERED OFFICE
69 Upper Mount Street
Dublin 2, D02 FR85, Ireland
T +353 1 905 7800
W www.tomarch.ie
E info@tomarch.ie

PROJECT:
WAREHOUSE/LOGISTICS, OFFICE & CAFÉ / RESTAURANT DEVELOPMENT
AT CALMOUNT ROAD, BALLYMOUNT, DUBLIN 12

STAGE
PLANNING

DRAWING TITLE:
UNIT 5B
ELEVATIONS

DATE:	MARCH 2022	DRAWING NO.	PA-407
SCALE:	1:100 @ A1		
DRAWN:	IM		
CHECKED:	ND	SHEET SIZE:	REVISION:
JOB NO:	18-42	A1	*
FILE NAME:			