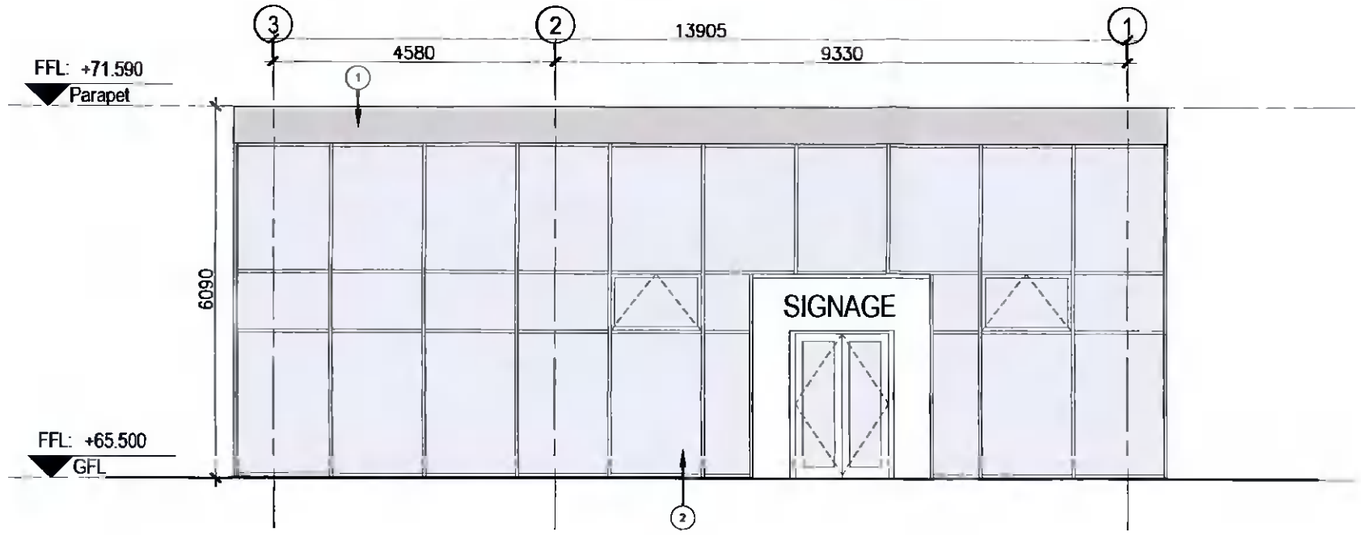

1 / PL-410 RETAIL CAFÉ/RESTAURANT
NE ELEVATION Scale: 1 : 100

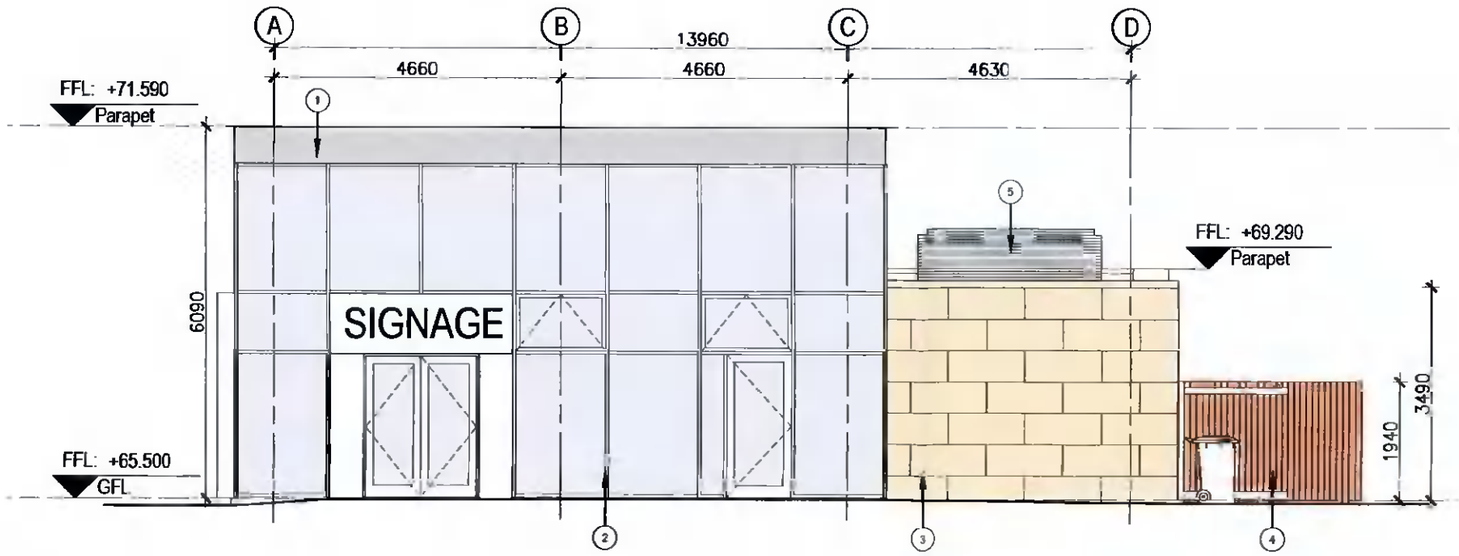

2 / PL-410 RETAIL CAFÉ/RESTAURANT
NW ELEVATION Scale: 1 : 100

NOTES:
1 PPC aluminum coping. Colour: Anthracite.
2 Thermally broken and self-draining PPCaluminum double glazed curtain wall system. Colour: Anthracite.
3 Stone cladding system to selected colour
4 Timber cladding to steel structure.
5 Aluminum Louver Colour grey

COPYRIGHT:
The design and details shown on this drawing are applicable to their project only and may not be reproduced in whole or in part or be used for any other project or purpose without the written permission of TOT Architects with whom copyright resides.

DO NOT SCALE from this drawing. Use figured dimensions. Contractor to check all dimensions on site prior to commencement of works. Any discrepancies are to be referred to the ARCHITECT

KEY SITE PLAN

REVISIONS

DATE	REV	BY	CHECKED	DESCRIPTION
30 03 22	*	JM	ND	ISSUED FOR PLANNING

TOT ARCHITECTS
REGISTERED OFFICE
49 Upper Mount Street
Dublin 2, D02 F589, Ireland
T +353 1 705 7800
W www.totarch.ie
E info@totarch.ie

PROJECT
WAREHOUSE/LOGISTICS, OFFICE & CAFÉ / RESTAURANT DEVELOPMENT
AT CALMOUNT ROAD, BALLYMOUNT, DUBLIN 12

STAGE
PLANNING

DRAWING TITLE
UNIT 7 - CAFÉ/RESTAURANT
ELEVATIONS NW&NE

DATE:	FEB 2022	DRAWING NO	
SCALE	1 : 100	PA-410	
DRAWN:	JM		
CHECKED	ND	SHEET SIZE	REVISION
JOB NO	18-42	A3	*
FILE NAME:			