


STORMTECH SC-740 CHAMBER SYSTEM ELEVATION

SCALE 1:25

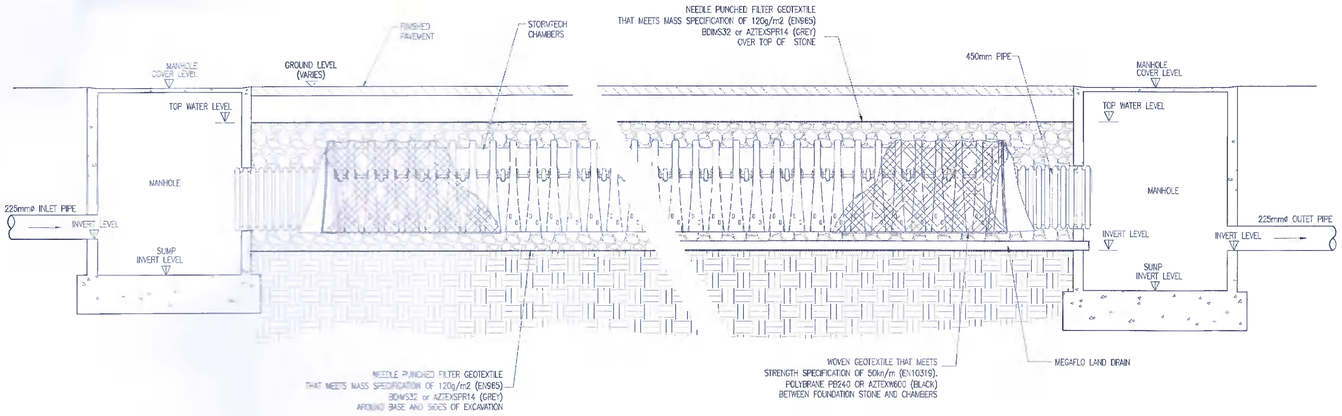


SECTION A-A

STORMTECH SC-740 CHAMBER SYSTEM

SCALE 1:25

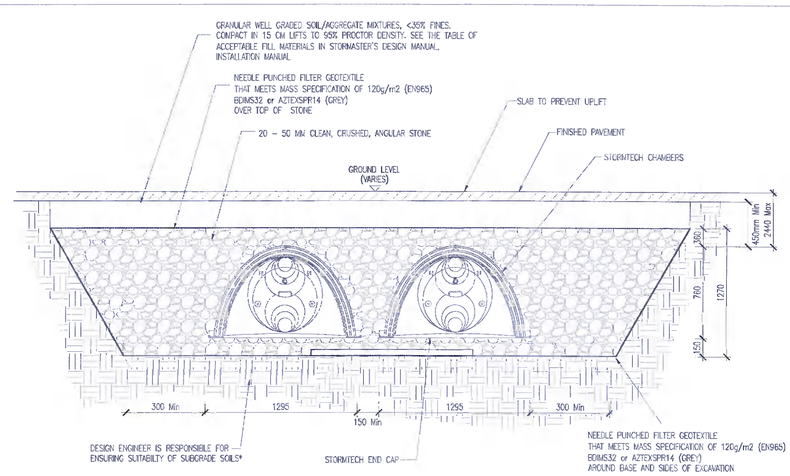


STORMTECH SC-740 CHAMBER SYSTEM

SCALE 1:25

NOTE:
USE DC-780 SYSTEM IN LIEU OF SC-740 SYSTEM WHERE DEPTH TO COVER EXCEEDS 2.4m UP TO A MAXIMUM OF 3.7m

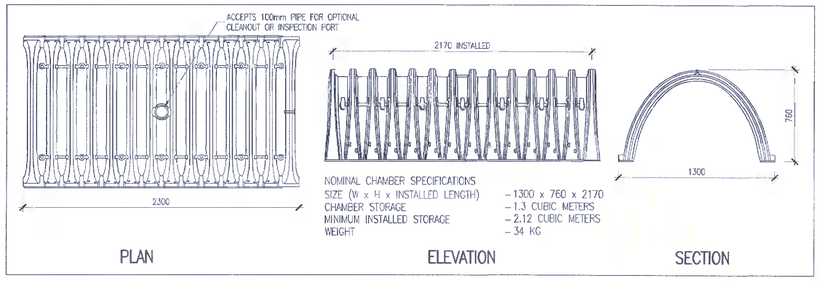


STORMTECH SC-740 ATTENUATION PLAN

SCALE NTS

ON ORIGINAL

0 5 10 15 20 25 30 40 50mm

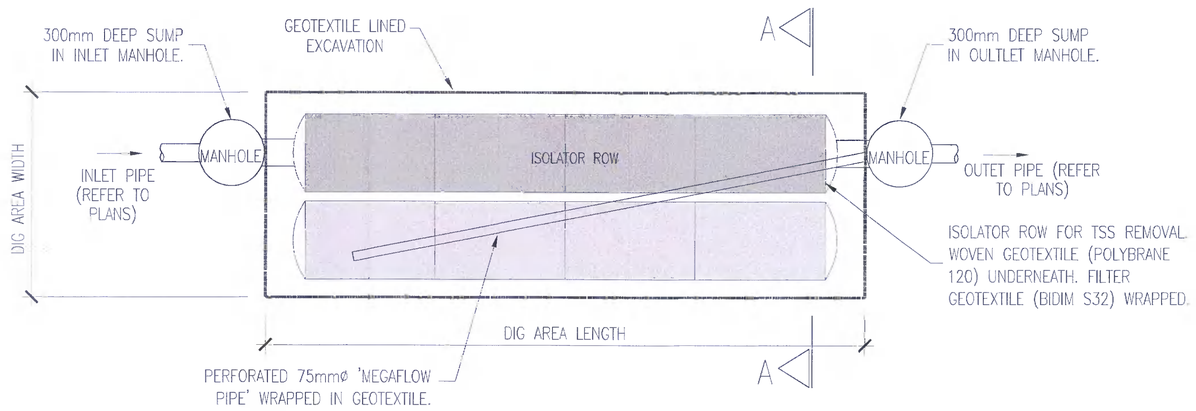© COPYRIGHT OF THIS DRAWING IS RESERVED BY DBFL CONSULTING ENGINEERS. NO PART SHALL BE REPRODUCED OR TRANSMITTED WITHOUT THEIR WRITTEN PERMISSION.

NO CHANGES OF WHATSOEVER NATURE ARE TO BE MADE TO ANY DETAILS SET OUT OR CONTAINED IN ANY DBFL SPECIFICATIONS OR DRAWINGS UNLESS THE EXPRESS CONSENT HAS BEEN OBTAINED IN ADVANCE, IN WRITING, FROM DBFL.

NOTES:

- WHERE STRUCTURAL SLAB WITH WALL SUPPORT IS REQUIRED, STRUCTURAL SLAB TO BE SUPPORTED ON LEAN MIX CONCRETE WALLS. SPACING AND THICKNESS TO STRUCTURAL ENGINEERS DETAILS.
- TO BE READ IN CONJUNCTION WITH DBFL DRAWING 210099-DBFL-SW-SP-DR-C-1001
- ATTENUATION TANK DETAILS TO BE READ AND CONSTRUCTED IN ACCORDANCE WITH MANUFACTURER'S RECOMMENDATIONS.

NOTE:
ALL WORKS & SPECIFICATIONS TO BE UNDERTAKEN IN ACCORDANCE WITH:

- TII SPECIFICATION FOR ROADWORKS
- RECOMMENDATIONS FOR SITE DEVELOPMENT WORKS

| rev | date | description | by | chkd |
|---|---|---|---|---|
| P01 | 31/03/22 | ISSUED FOR PLANNING | KJLE | RTM |

client approval: A - Approved; B - Approved with comments; C - Do not use

suitability: S2 - INFORMATION

issue purpose: PLANNING

DBFL Consulting Engineers
Civil, Structural & Transportation Engineering
www.dbfl.ie
DUBLIN OFFICE, Ormond House, Upper Ormond Quay, Dublin 7, D07 W704
PHONE +353 1 400 4000
CORK OFFICE, 14 South Mall, Cork, T12 CT91
PHONE +353 21 2010438
WATERFORD OFFICE, Suite 8b The Atrium, Martons Gate, Canada Street, Waterford, X91 W928
PHONE +353 51 309 500

project ref:
WAREHOUSING / LOGISTICS & OFFICES AT CALMOUNT ROAD, BALLYMOUNT

drawing title:
SURFACE WATER STANDARD DETAILS - SHEET 5

client:
BLACKWIN LIMITED

| designed by | author | scale | sheet size |
|---|---|---|---|
| RTM | KJLE | AS SHOWN | A1 |

drawing no.: 210175-DBFL-SW-SP-DR-C-5015

revision: P01