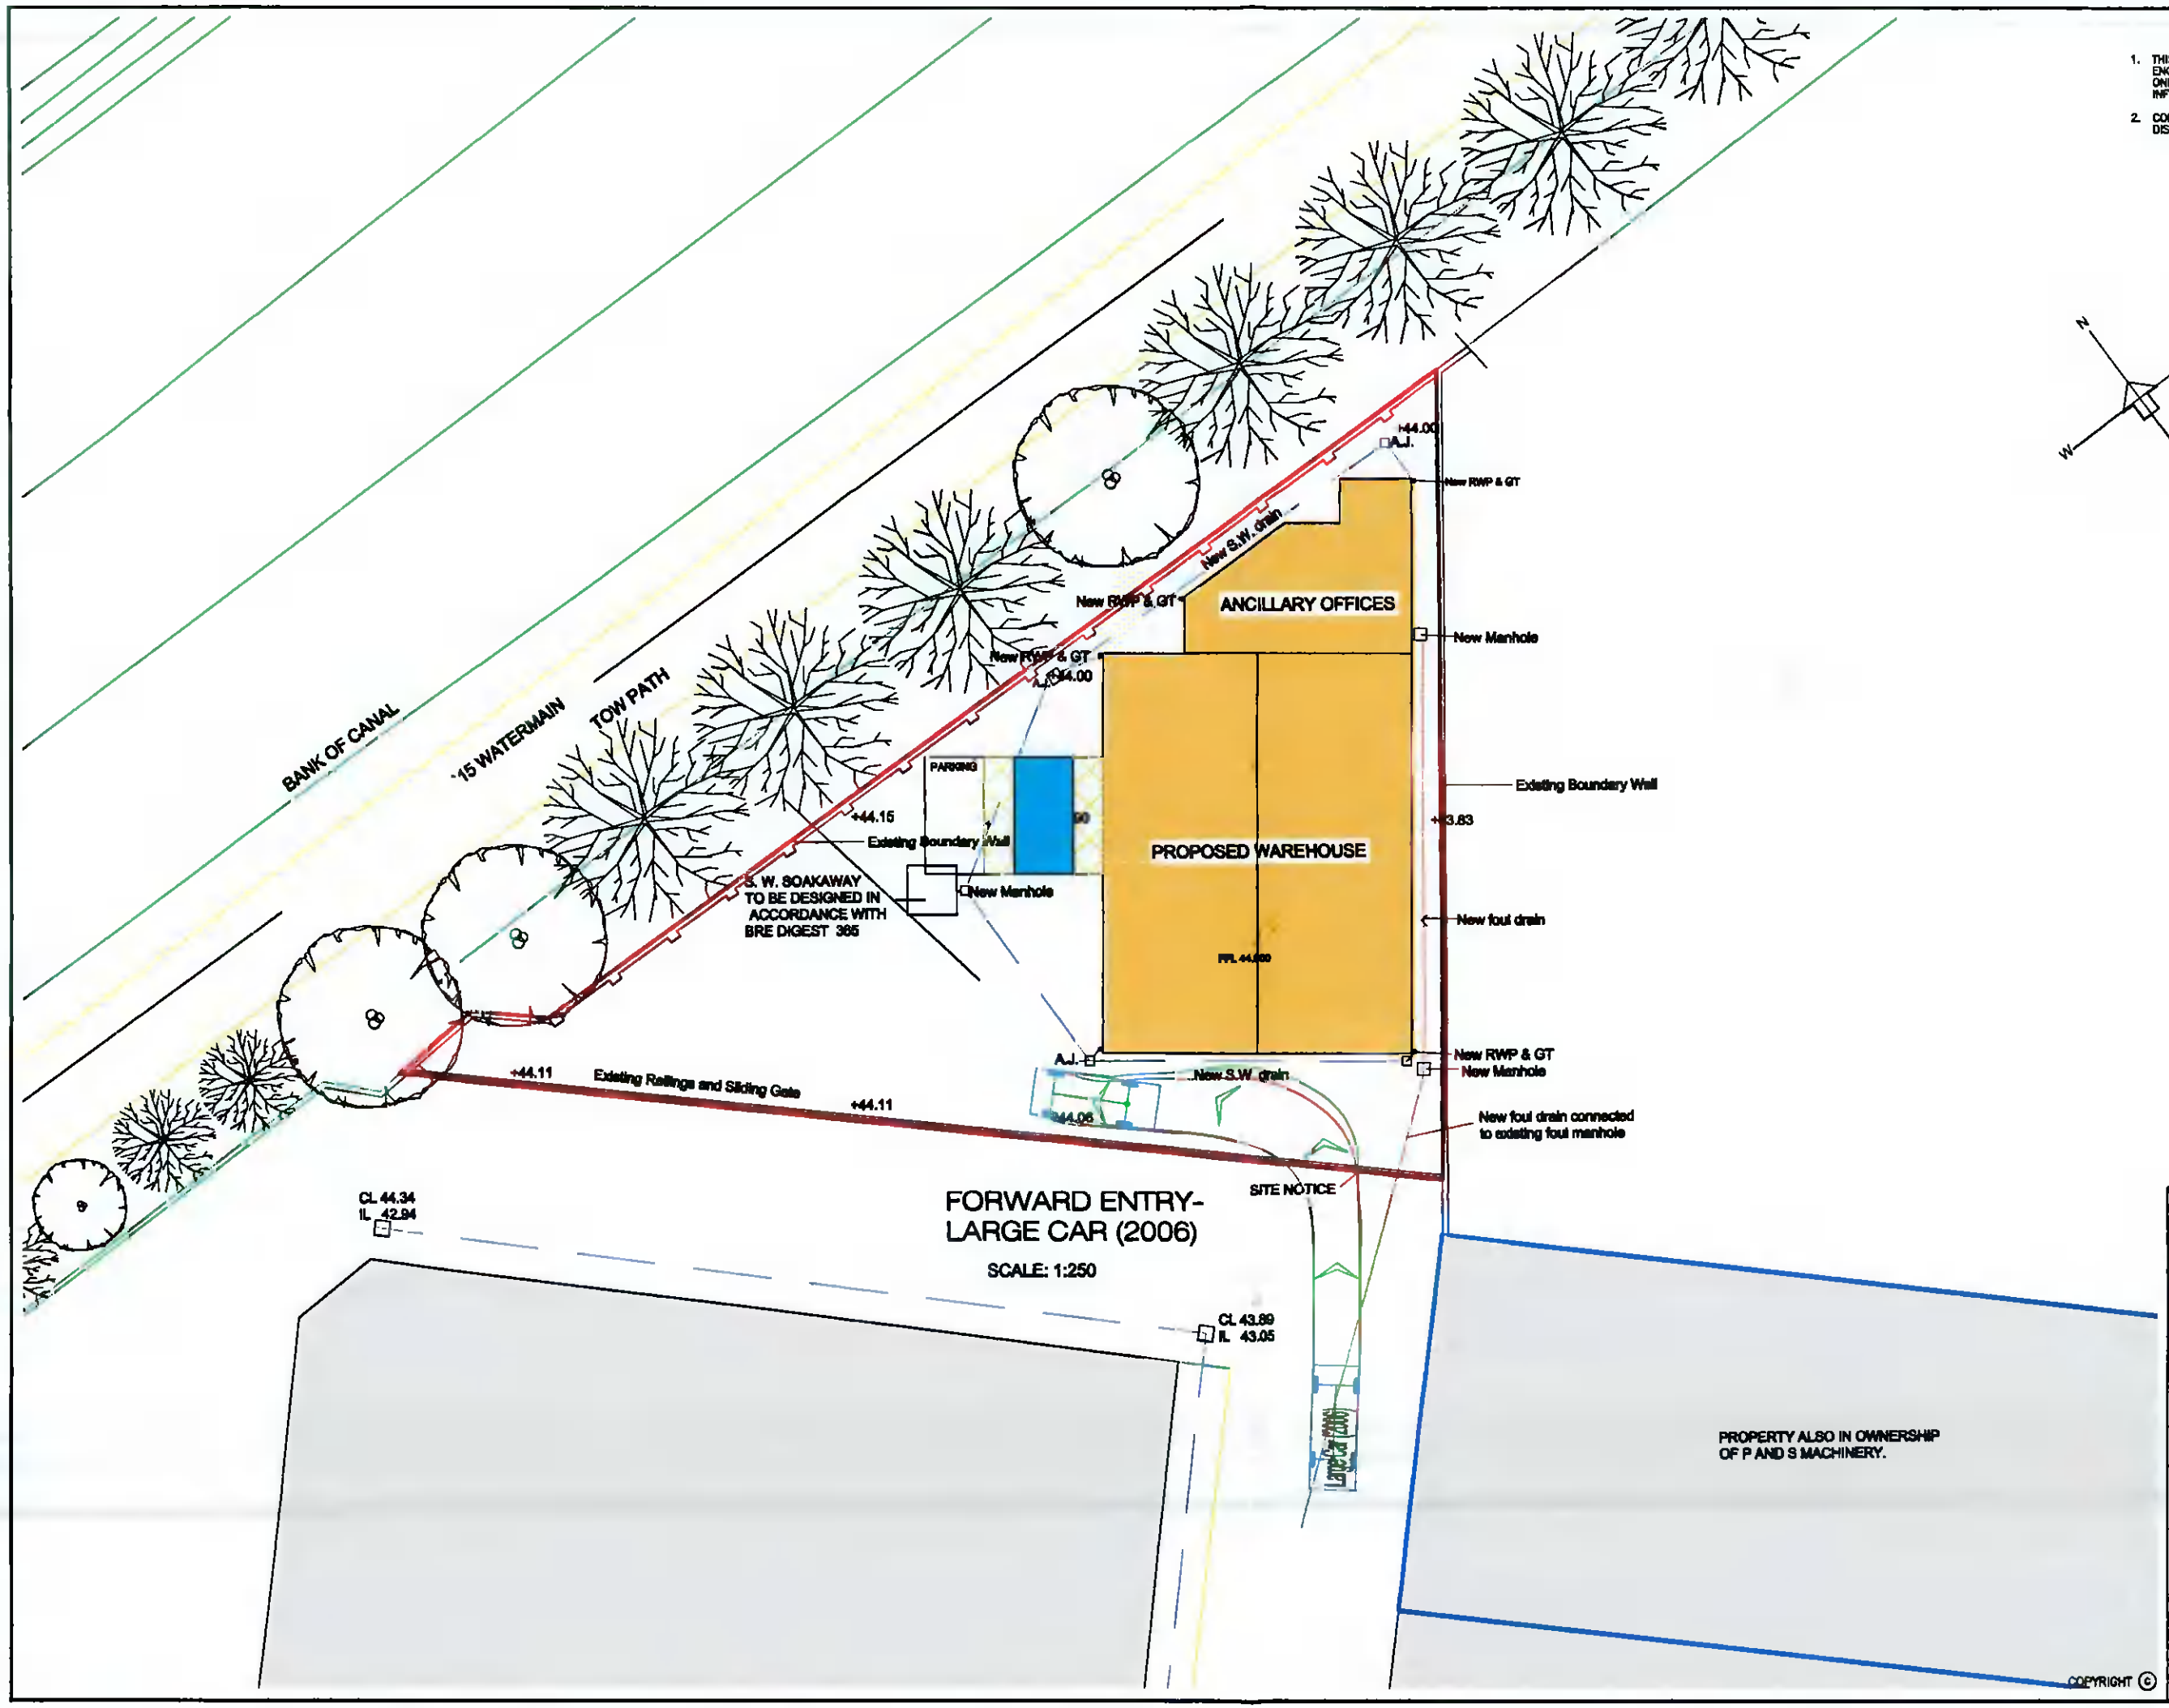

NOTES

1. THIS DRAWING IS TO BE READ IN CONJUNCTION WITH ALL ENGINEERS & ARCHITECT'S DRAWINGS.FIGURED DIMENSIONS ONLY (NOT SCALING) TO BE USED. WHERE A CONFLICT OF INFORMATION EXISTS OR IF IN ANY DOUBT – 'ASK'.
2. CONSULTANTS TO BE INFORMED IMMEDIATELY OF ANY DISCREPANCIES BEFORE WORK PROCEEDS.

R.F.I.

REV.	DESCRIPTION	DATE

Roger Cagney
Chartered Civil & Structural Engineers
Rose House, 124 Baldoyle Ind. Est., Dublin 13.
PHONE (01) 8320755
FAX (01) 8320274
e-mail Engineering@rcce.ie

ARCHITECT: J TAYLOR ARCHITECT LTD

CLIENT: P & S MACHINERY

PROJECT: PROPOSED WAREHOUSE ON SITE BLUEBELL AVENUE, BLUEBELL IND. ESTATE DUBLIN 12

DRG. TITLE: AUTOTRACK ASSESSMENT– FORWARD ENTRY– LARGE CAR (2006)

DRAWN BY	C.B.	SCALES	A3 @1:250
CHECKED BY	R.C.	DATE	08.04.22

DRG. NO. 22/2061/03

COPYRIGHT ©