KINGSWOOD AVENUE

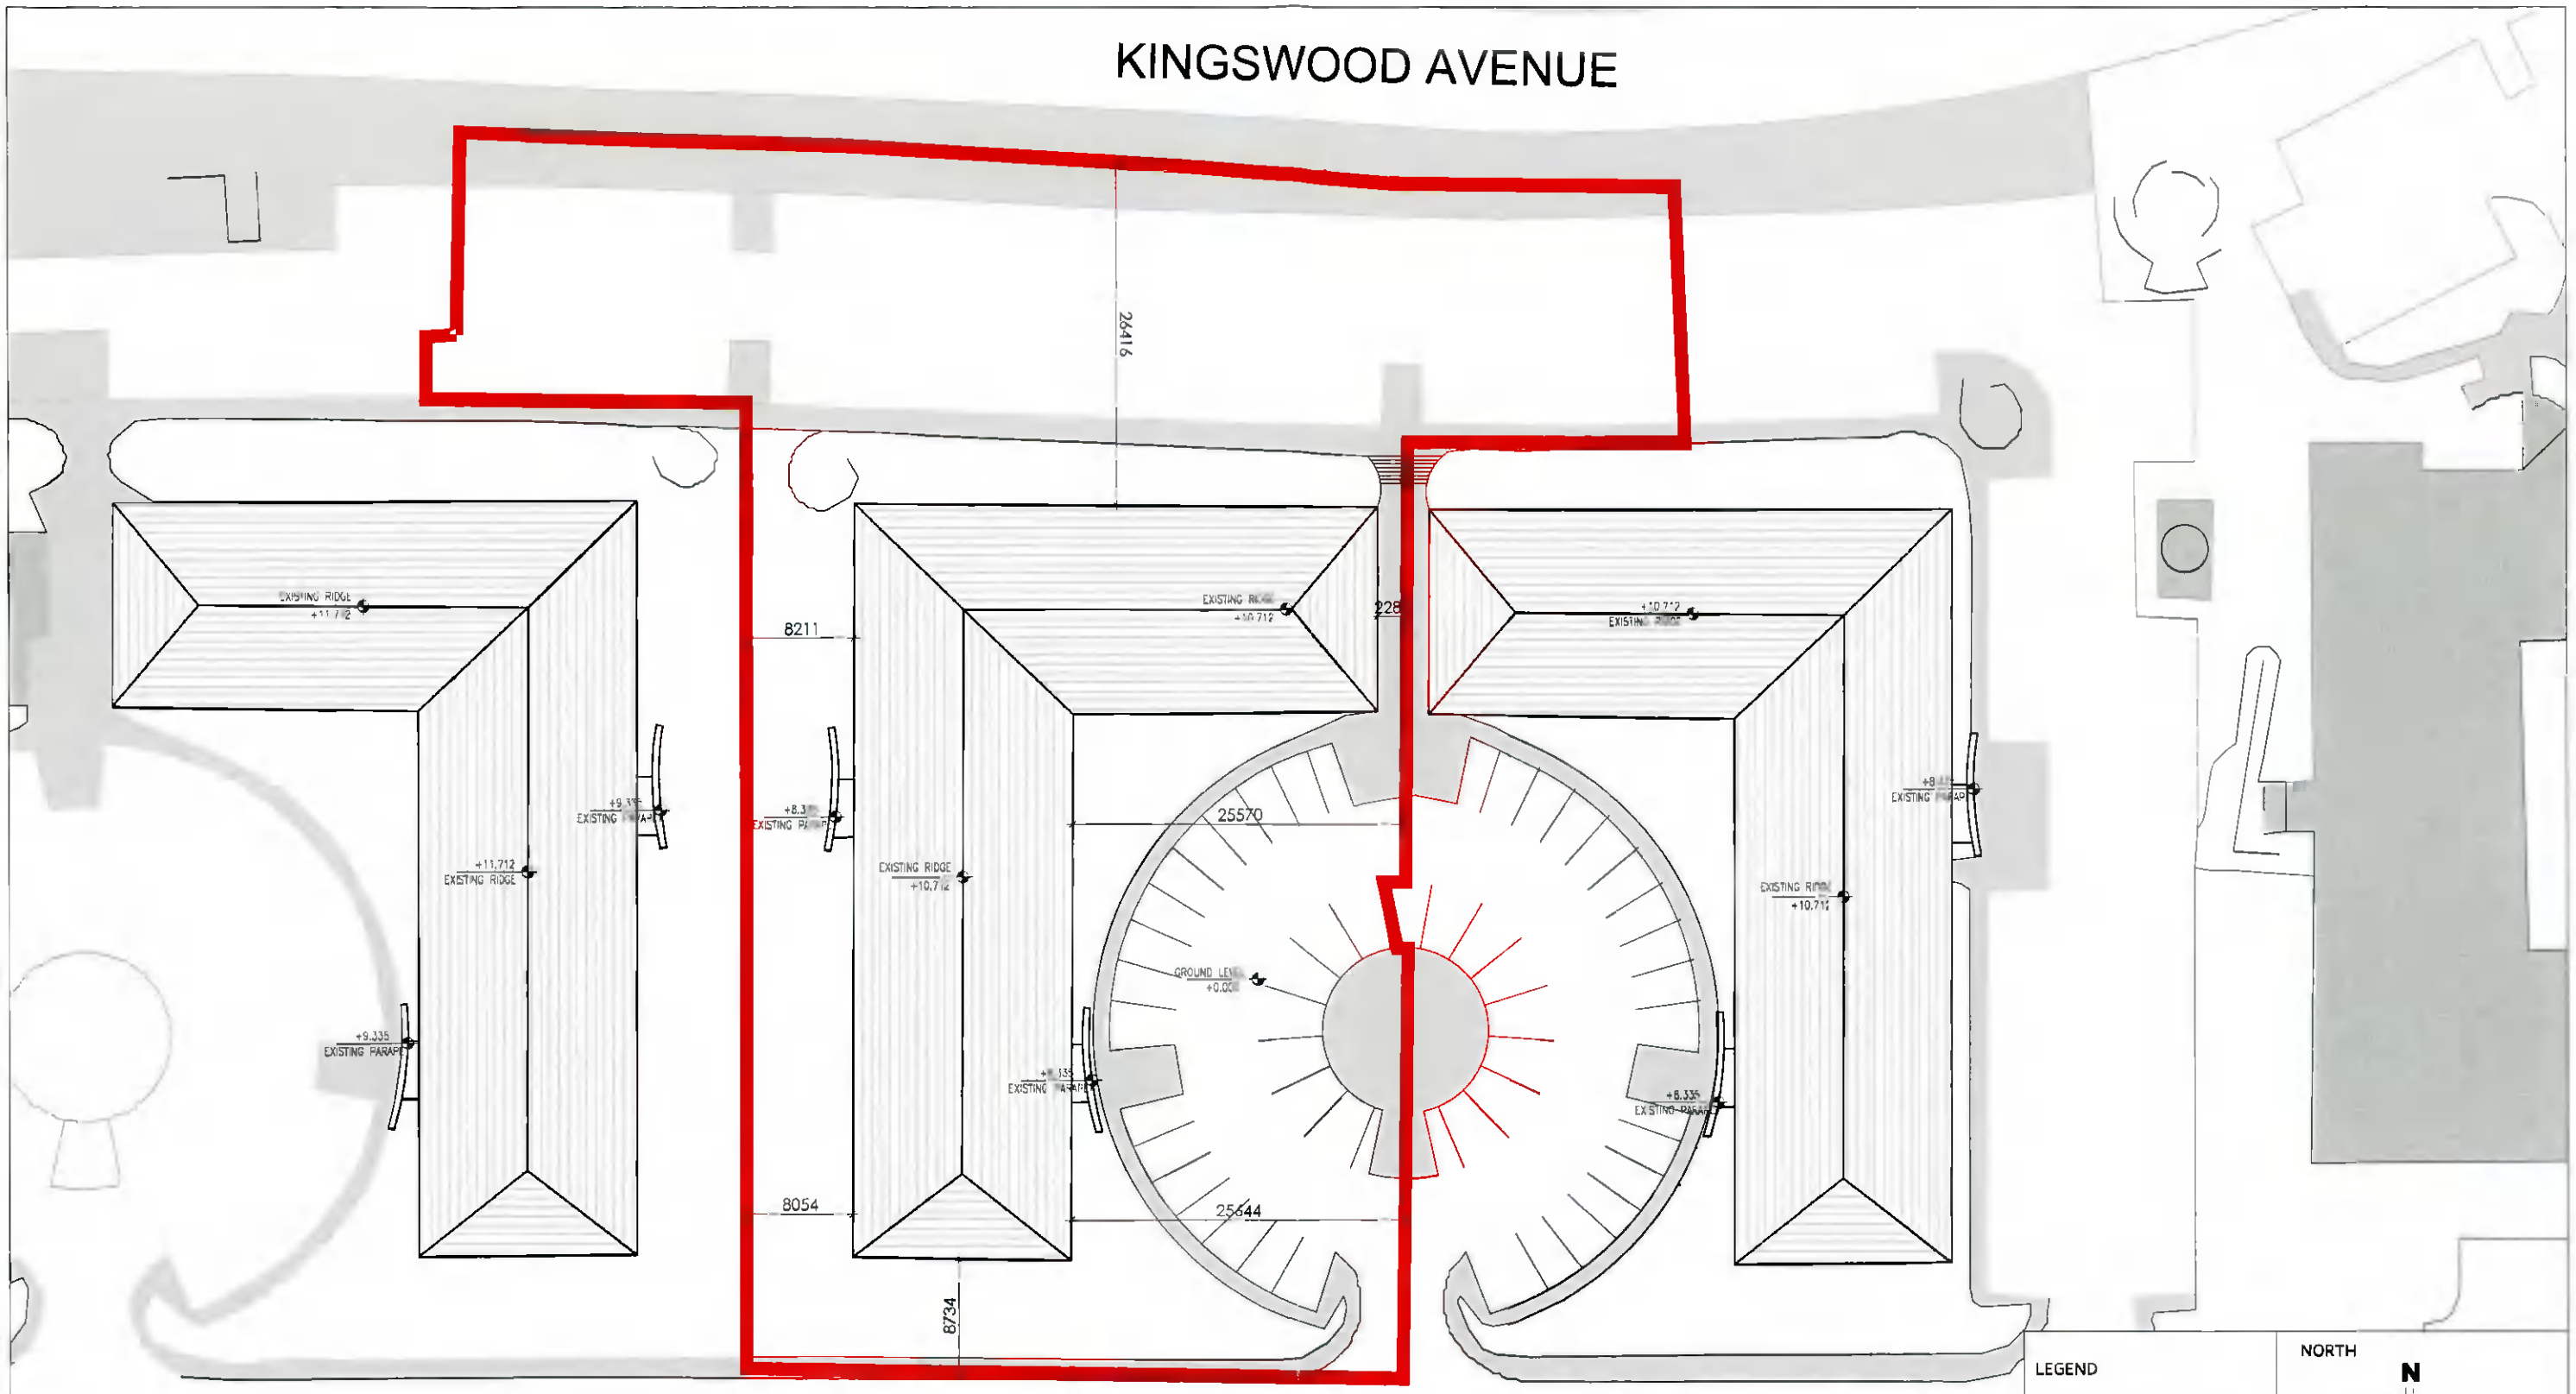

LAKE DRIVE

LEGEND

SITE BOUNDARY

NORTH

N

for reference on plan drawings only

01 PL-002

EXISTING SITE LAYOUT PLAN
SCALE: 1:500 @ A3

STAMP

PLANNING

REVISION	DATE	DESCRIPTION	REVISION	DATE	DESCRIPTION

CLIENT NAME	Yew Grove REIT Ltd
PROJECT NAME	Building 3022 Lakeside Drive, Citywest Business Complex, Dublin 24
DRAWING TITLE	Existing Site Layout Plan
STATUS	Planning
DRAWN BY	OR
CHECKED BY	YM
DATE DRAWN	04/02/2022
SCALE(S)	1:500 @A3

©This drawing is copyright. Figured dimensions only to be taken from this drawing. All dimensions to be checked on site. Architects to be informed immediately of any discrepancies before work proceeds.

PROJECT NO	DRAWING NO	REV
22007	PL-002	

MODULE GROUP

42 Dawson Street Dublin 2

E hello@modulegroup.ie W: www.modulegroup.ie