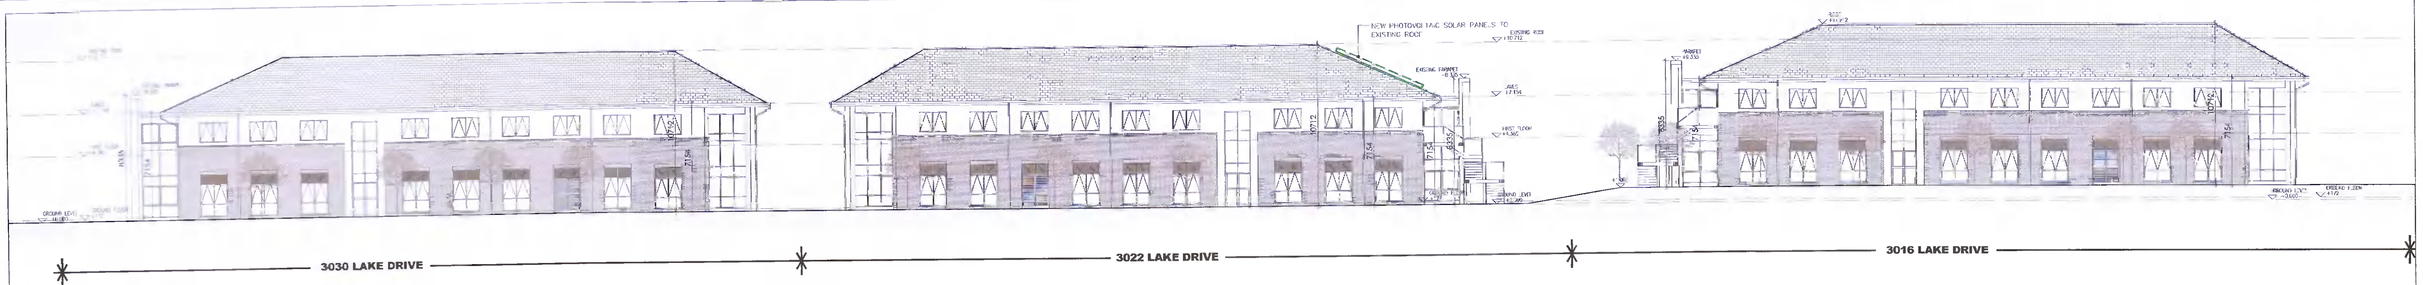

01 PL-012 PROPOSED NORTH CONTEXTUAL ELEVATION
SCALE: 1:200 @ A1

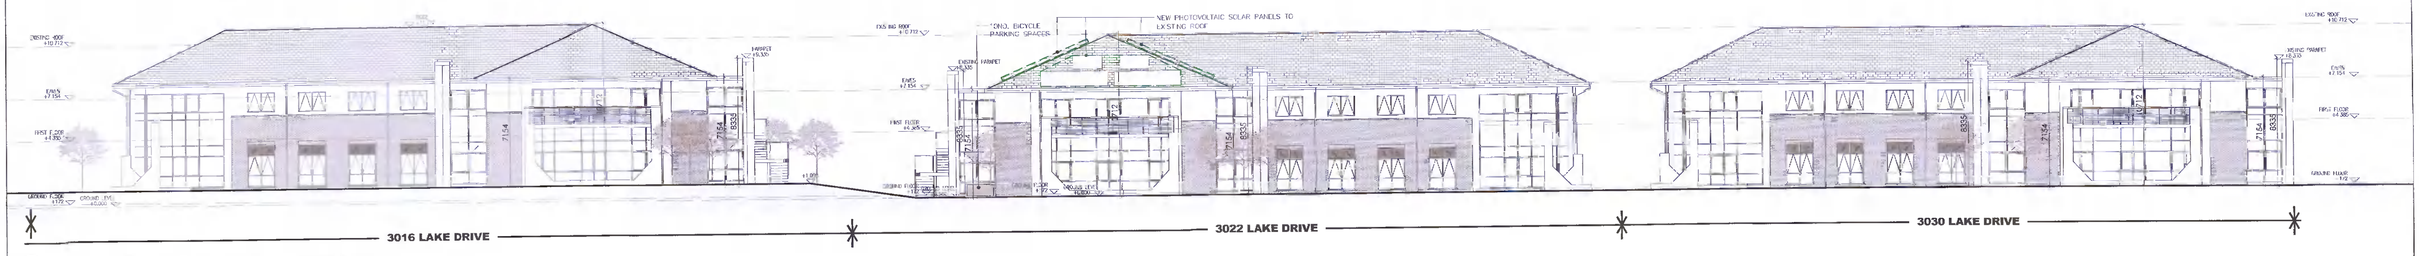

02 PL-012 PROPOSED SOUTH CONTEXTUAL ELEVATION
SCALE: 1:200 @ A1

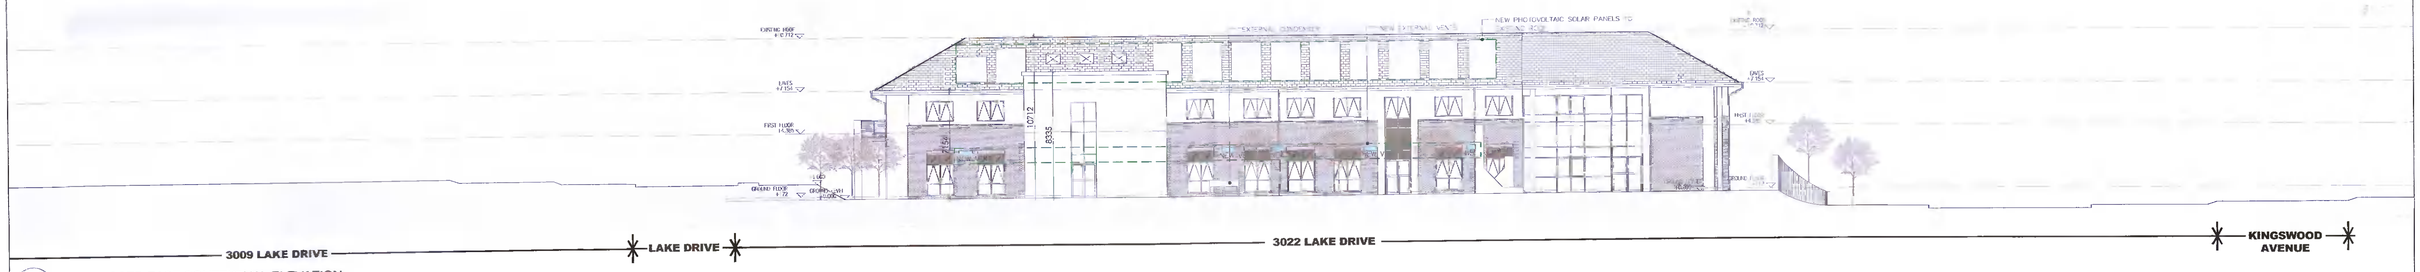

04 PL-012 PROPOSED EAST CONTEXTUAL ELEVATION
SCALE: 1:200 @ A1

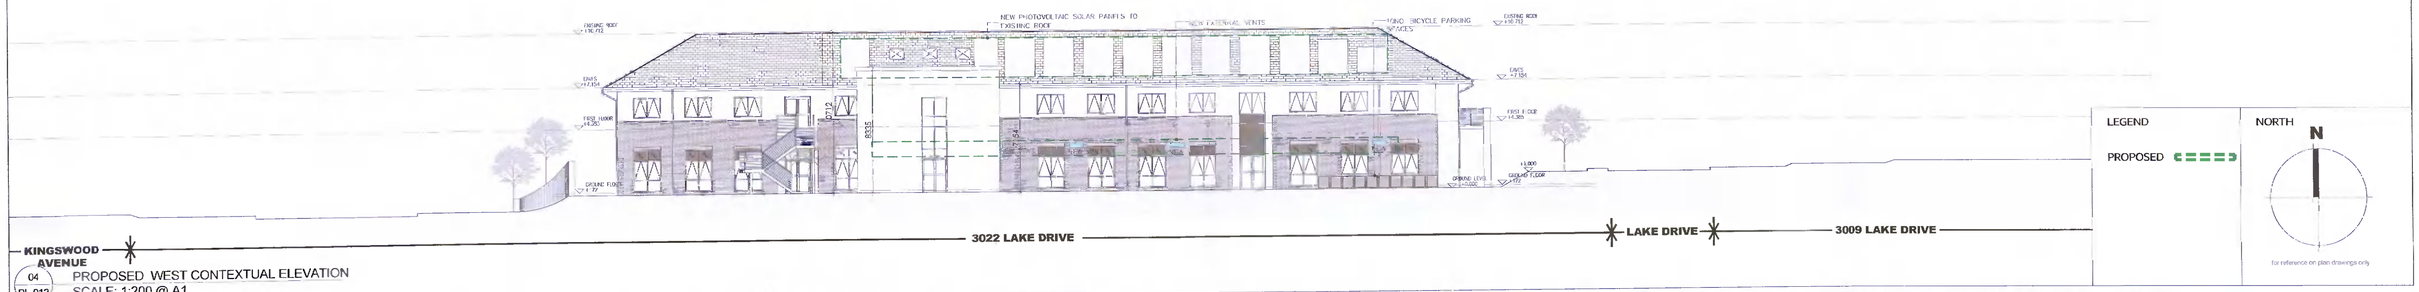

04 PL-012 PROPOSED WEST CONTEXTUAL ELEVATION
SCALE: 1:200 @ A1

LEGEND
PROPOSED

NORTH
N
for reference on plan drawings only

STAMP

PLANNING

REVISION	DATE	DESCRIPTION

REVISION	DATE	DESCRIPTION

REVISION	DATE	DESCRIPTION

CLIENT NAME	Yew Grove REIT Ltd
PROJECT NAME	Building 3022 Lakeside Drive, Citywest Business Complex, Dublin 24
DRAWING TITLE	Proposed Contextual Elevations
STATUS	Planning
DRAWN BY	OR
CHECKED BY	YM
DATE DRAWN	04/02/2022
SCALE(S)	1:200 @A1

© These drawings & copyright. Figured dimensions only to be taken from this drawing. All dimensions to be checked on site. Architect is to be informed immediately of any discrepancies before work proceeds.

PROJECT NO.	DRAWING NO.	REV
22007	PL012	

MODULE GROUP
42 Dawson Street, Dublin 2
E: hello@modulegroup.ie W: www.modulegroup.ie