EXISTING FRONT CONTIGUOUS ELEVATION

PROPOSED FRONT CONTIGUOUS ELEVATION

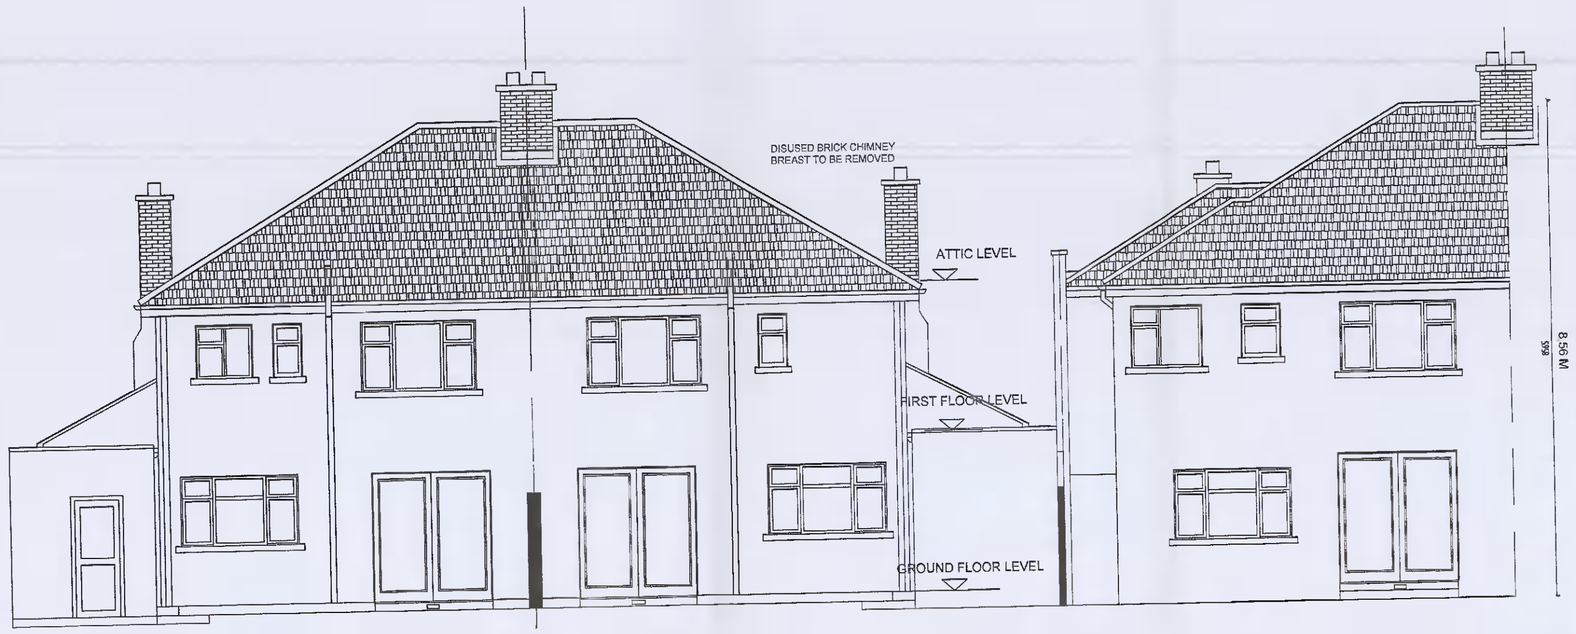

EXISTING REAR CONTIGUOUS ELEVATION

PROPOSED REAR CONTIGUOUS ELEVATION

NOTES:

PLANNING

REVISION	DATE	REVISED BY	DESCRIPTION

REVISION	DATE	REVISED BY	DESCRIPTION

moda architects
399 SOUTH CIRCULAR ROAD RIALTO DUBLIN 8 m. 086 826 1328 e. mark@modaarchitects.ie

CLIENT	HELEN MCDONAGH & SIMON KING						DRAWN BY: MOD
PROJECT	17 WAINSFORT GROVE TERENURE						CHECKED BY:
DRAWING	EXISTING & PROPOSED CONTIGUOUS ELEVATIONS						
	DRAWING NO. 703-P-04	REVISION	SCALE 1/75	DATE 06 APR 2022	STATUS PLANNING	CAD REF.	PLOT DATE:

© copyright moda architects 2022. DO NOT SCALE DRAWINGS