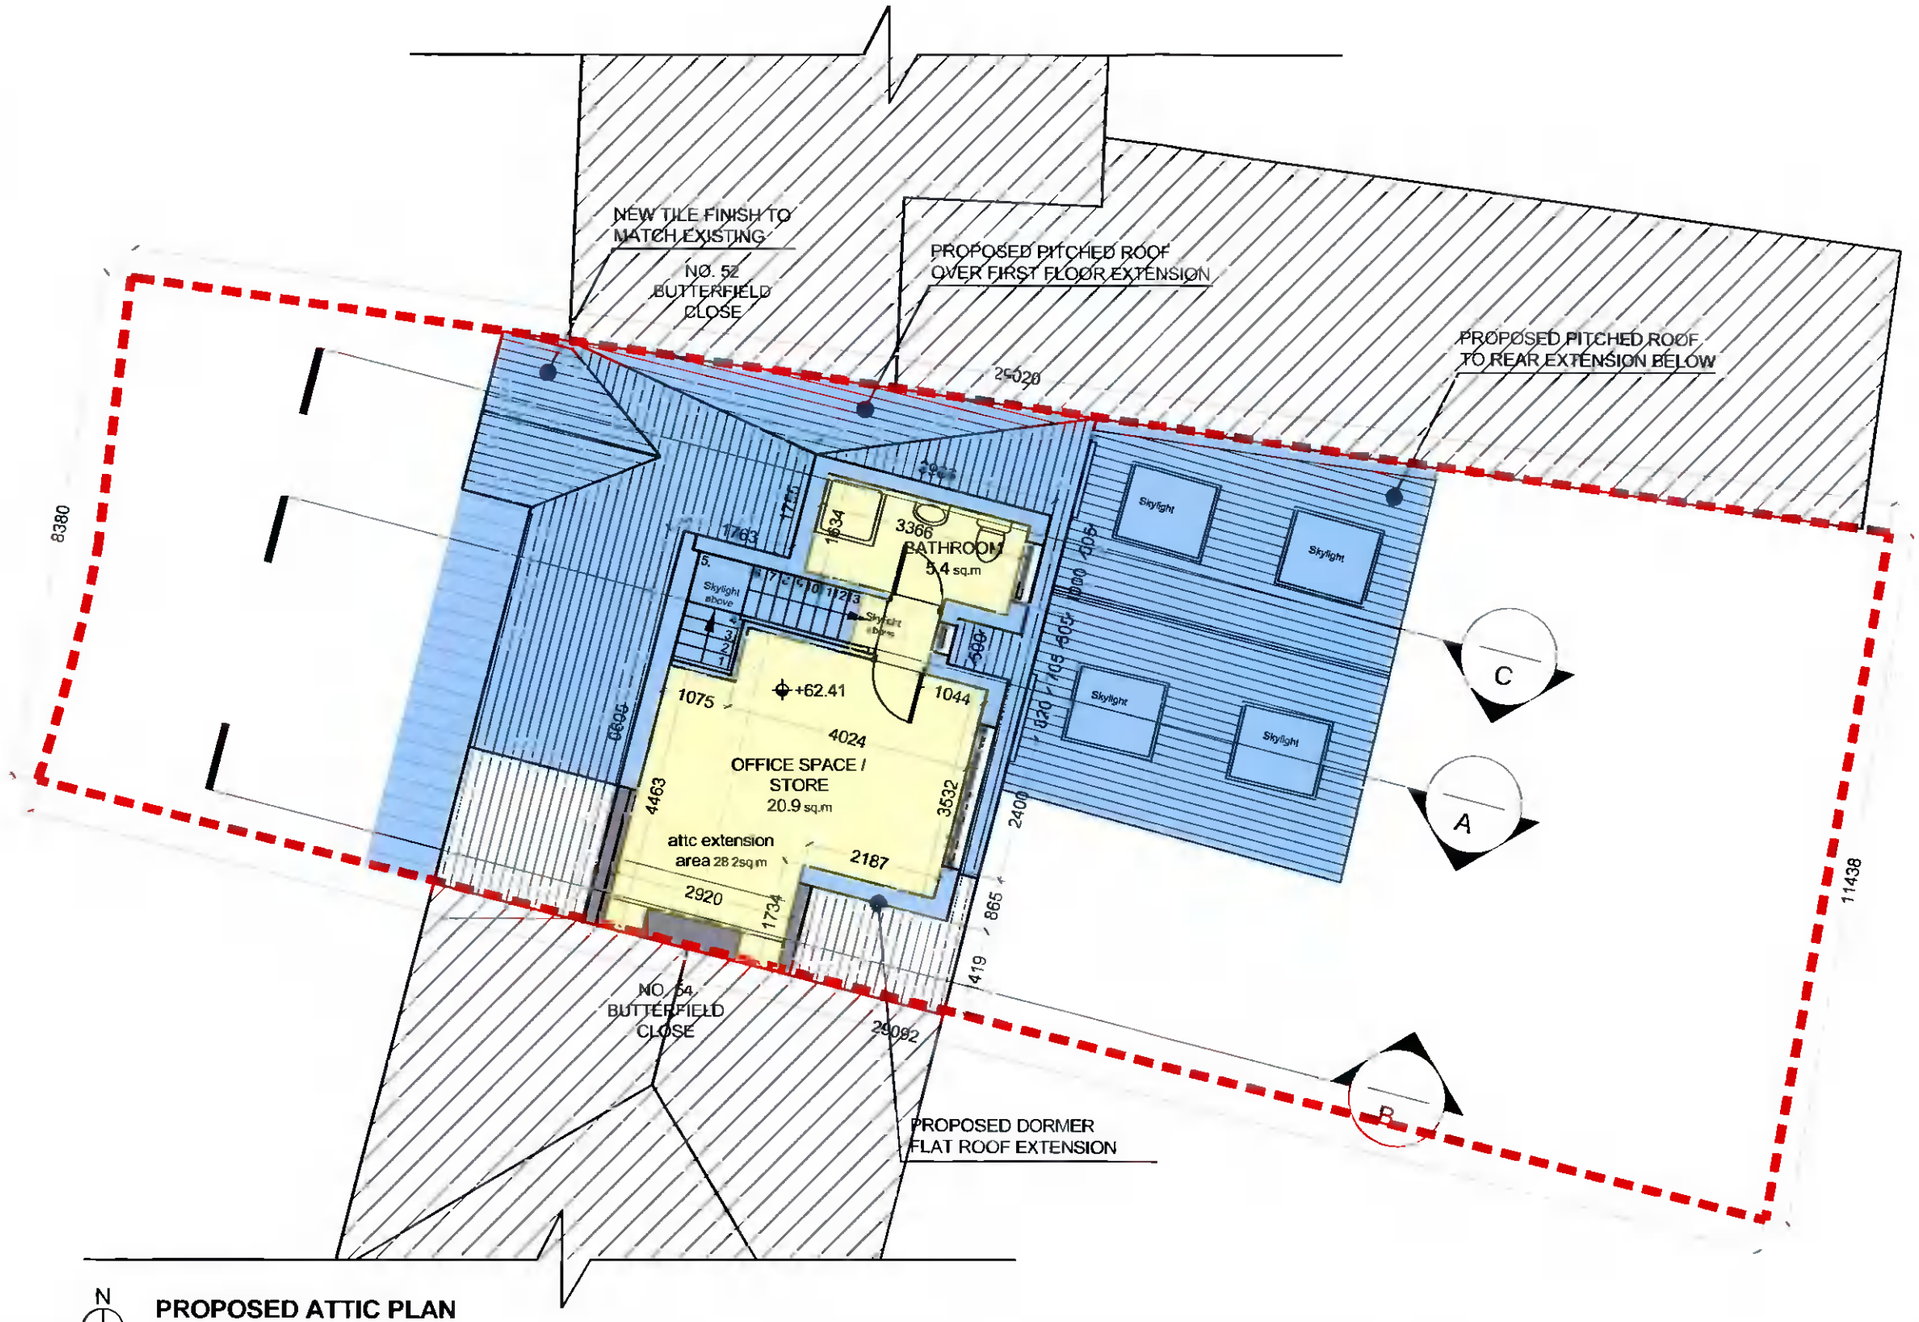

PROPOSED ATTIC PLAN
1:100

NOTES:

SITE BOUNDARY	
EXISTING BUILDING	
EXISTING STRUCTURE TO BE RETAINED	
PROPOSED NEW WALLS	
PROPOSED EXTENSION	

ATTIC EXTENSION AREA	28.2 SQM
TOTAL EXTENSION AREA	89.24 SQM

NO.	DATE	DRN	NOTES

DO NOT SCALE FROM THIS DRAWING. USE FIGURED DIMENSIONS ONLY. ALL DIMENSIONS ON SITE AND REPORT ANY DISCREPANCIES TO THE ARCHITECT IMMEDIATELY. THIS DRAWING TO BE READ IN CONJUNCTION WITH THE ARCHITECTS SPECIFICATION. THIS DRAWING IS COPYRIGHT AND MAY NOT BE REPRODUCED WITH THE ARCHITECTS PERMISSION ©

CDP Architecture
4, The Mall, Main Street, Lucan Village, Co. Dublin, K78 V9P8
T. 01 6214498
E. info@cdparchitecture.ie
www.cdp-architecture.com

PLANNING

JOB
PROPOSED EXTENSION AT
No. 53 BUTTERFIELD CLOSE EXTENSION
RATHFARNHAM, DUBLIN 14

DATE
APRIL 2022

CLIENT
ROISIN & CHRIS CADDEN

DRN
KB

DRAWING TITLE
PROPOSED ATTIC PLAN

SCALE
1:100 @ A3

CHECKED
PT

JOB NUMBER	DRAWING NUMBER	REVISION
2021_149	3.1.202	