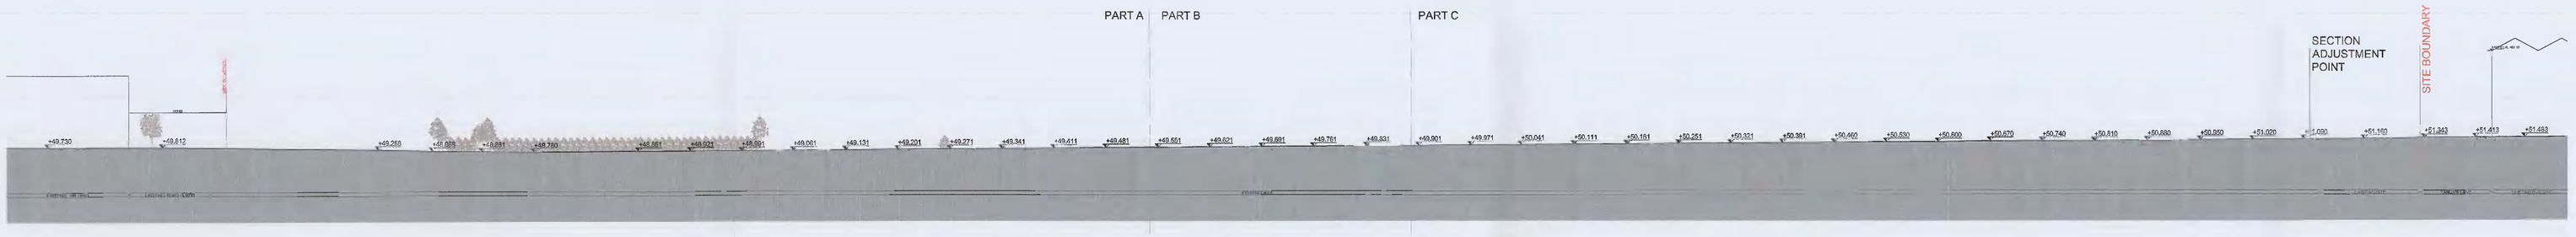

1 0200 Existing Contiguous Elevation A-A 1:500

Key Plan
Scale 1:5000

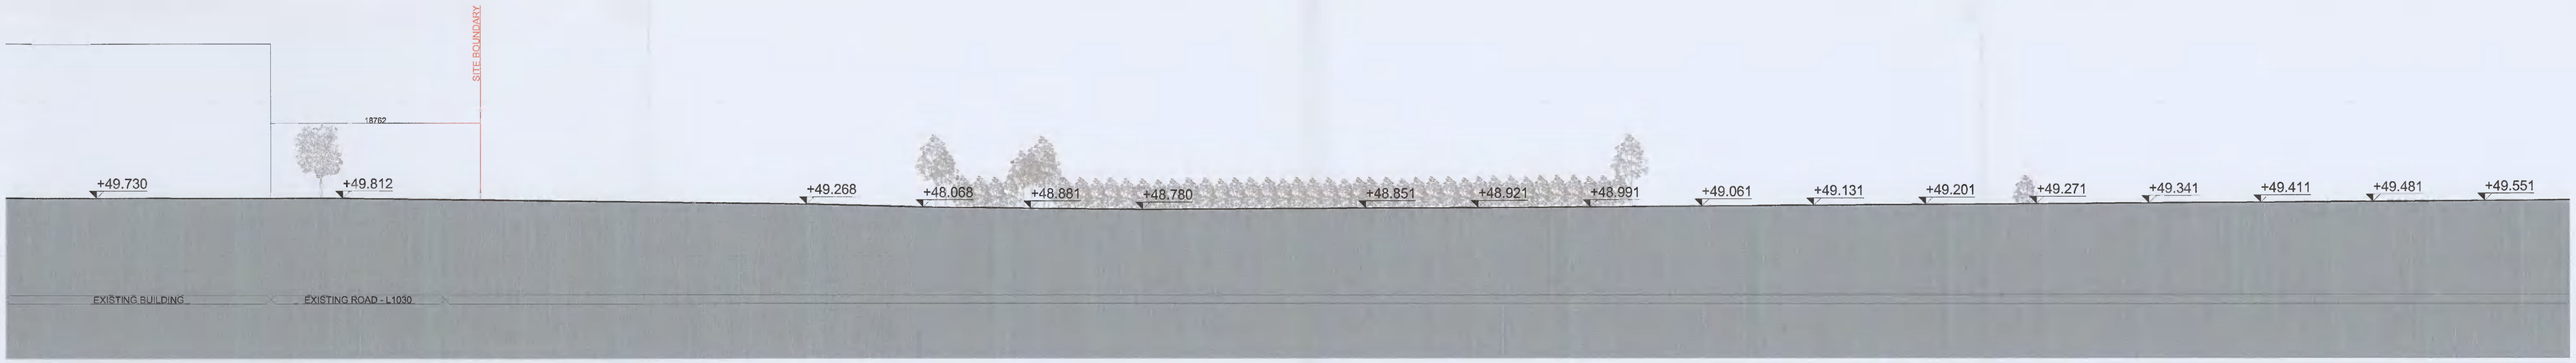

2 0200 Existing Contiguous Elevation A-A 1:200 Part A

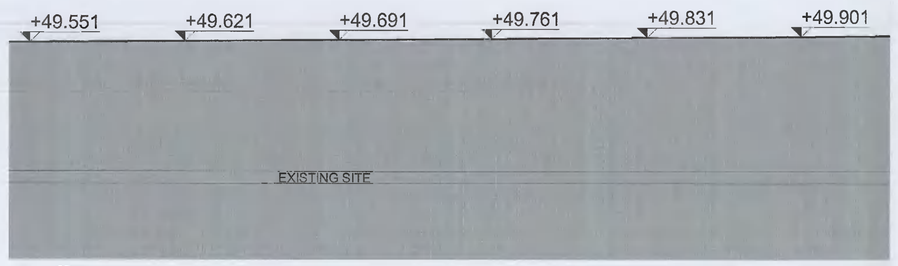

3 0200 Existing Contiguous Elevation A-A 1:200 Part B

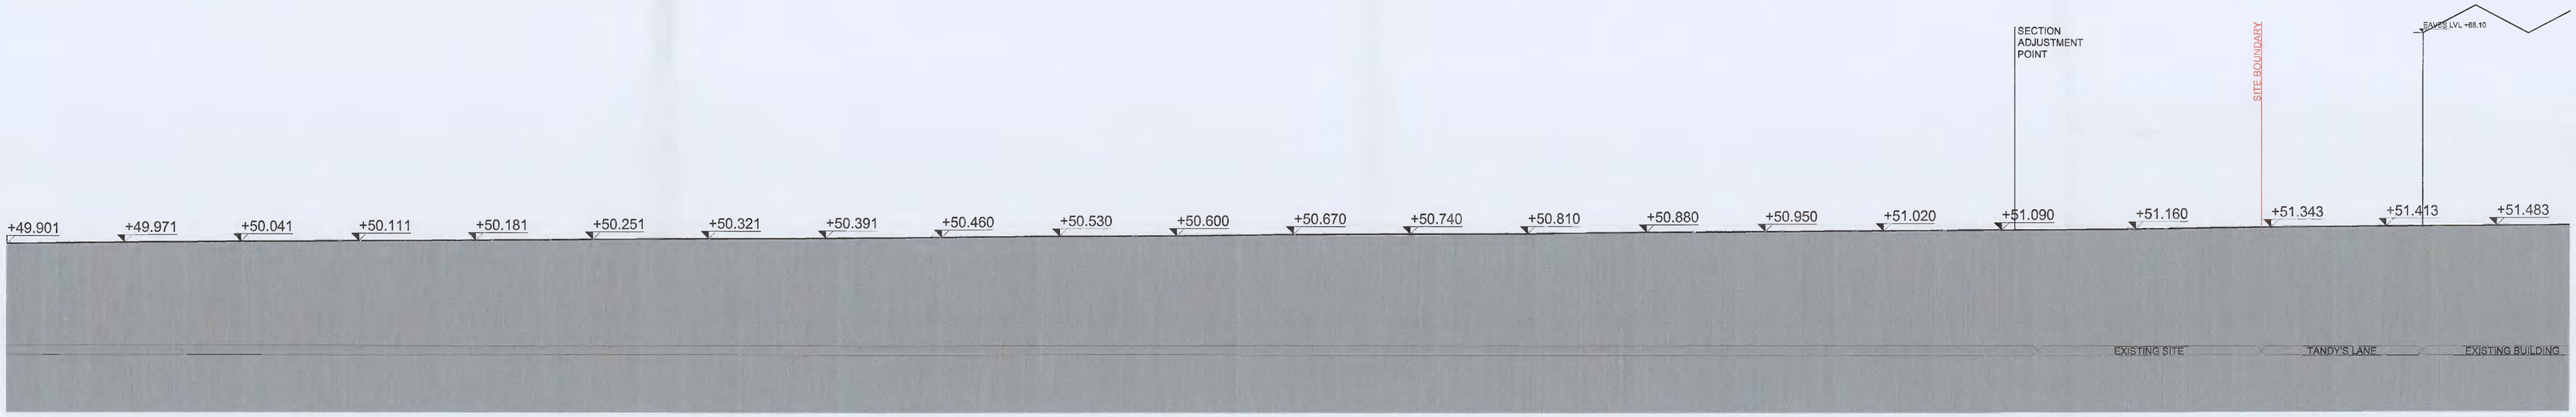

4 0200 Existing Contiguous Elevation A-A 1:200 Part C

NOTES / LEGEND

SITE BOUNDARY

ALL LEVELS REFER TO ORDNANCE SURVEY DATUM, MALIN HEAD

Key Plan:

Rev:	Date:	Description:	By:
00	08/04/2022	ISSUED FOR INFORMATION	MOLA

MOLA
2 Dennybrook Road, Donnybrook, Dublin 4, Ireland
Telephone: +353 1 218 3800
www.molaarchitecture.com

Notes
Do not scale.
Use figured dimensions only.
This drawing is to be read in conjunction with all relevant specifications and drawings.
All dimensions to be checked on site.
In the event of any discrepancies between drawings, the contractor is to inform the Architect immediately.

© COPYRIGHT This drawing or design may not be reproduced without permission.

Stage: PLANNING

Client: QUINTAIN DEVELOPMENTS IRELAND LTD

Project: TANDYS LANE DEVELOPMENT PHASE 2
ADAMSTOWN, LUCAN, DUBLIN

Drawing: Existing Contiguous Elevation A-A

Date: APR 22 | Scale: 1:200 /1:500@A0 | Int. Job No: 21024

Drawing No.: TL-2-02-SW-XX-DR-MOLA-AR-0200 | Status: 02 | Revision: 00