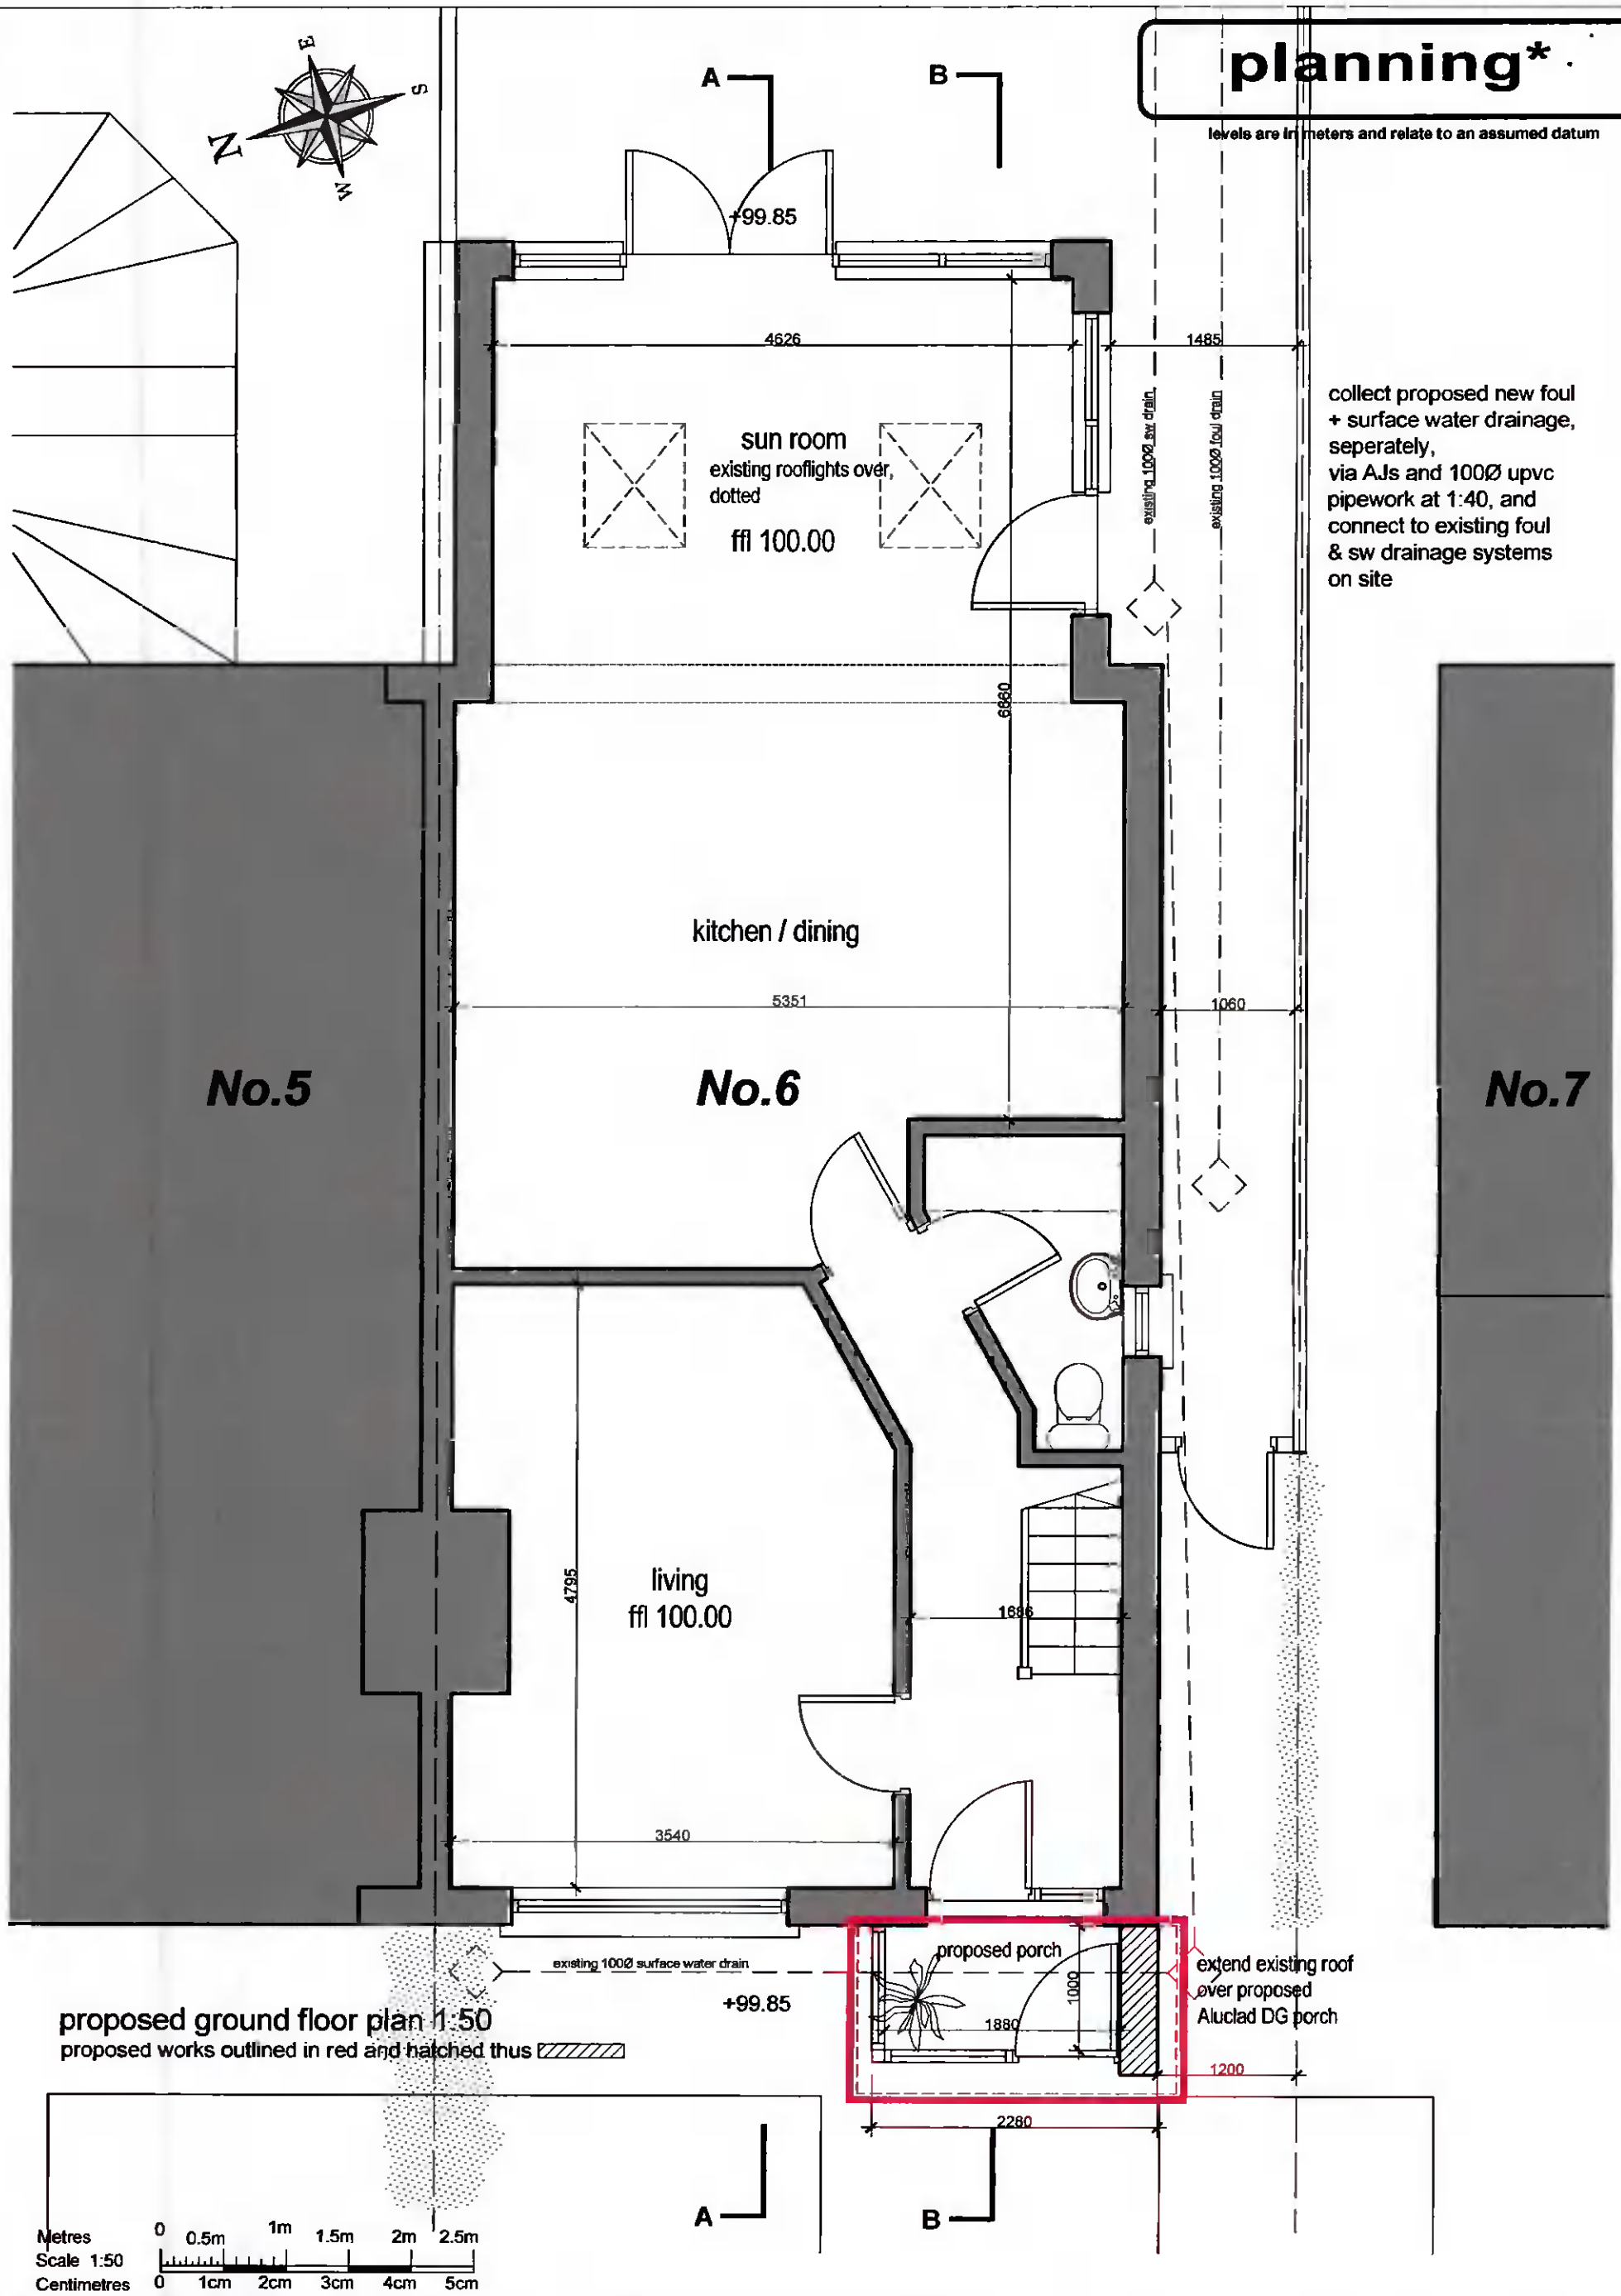

proposed ground floor plan 1:50

proposed works outlined in red and hatched thus

ROGERS - BRASSIL

- Design - Project Management - Planning -
- Certification - Legal - Energy -

LEINSTER OFFICE
72 Albert Road Lower, **Sandycove**. Co.Dublin
MUNSTER OFFICE
Bar Na Gaoithe, Rockmount, **Milltown Malbay**, Co.Clare

Tel / Fax : 01 2303 488
Mob : 087 2385 436

Project Name and Address
6 Templeroan Lodge, Scholarstown Road, Dublin 16, D16H2W5

Client
Ray & Lorna Malone

Project
Proposed Extension, Refurbushment & Modification

Title
proposed ground floor plan

Date **31.03.2022**

Scale **1:50 @A3**

© This drawing is copyright

Sheet
6TL-P5*