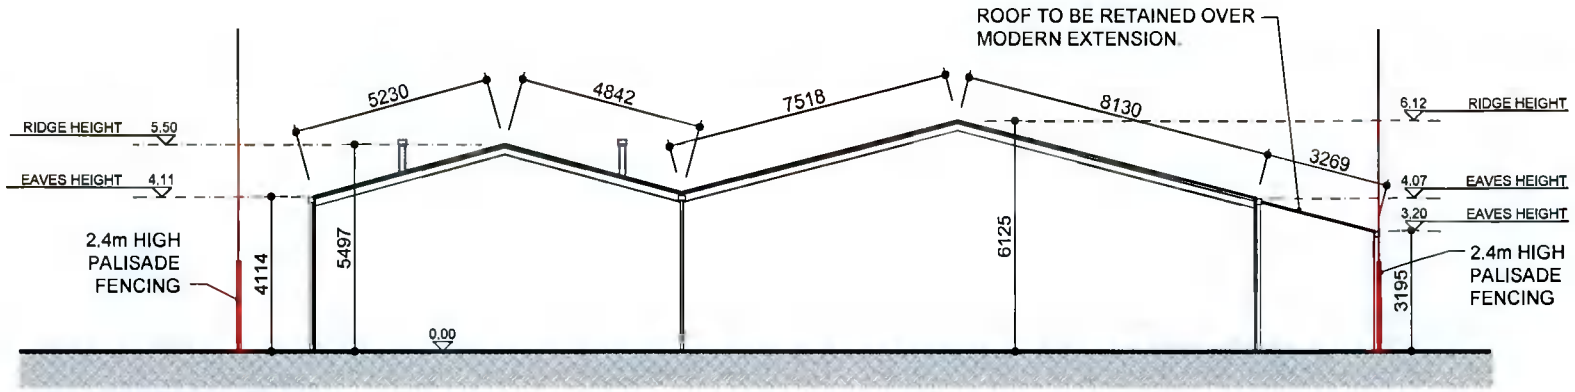

01/150 Existing South Elevation
1:200 @ A3

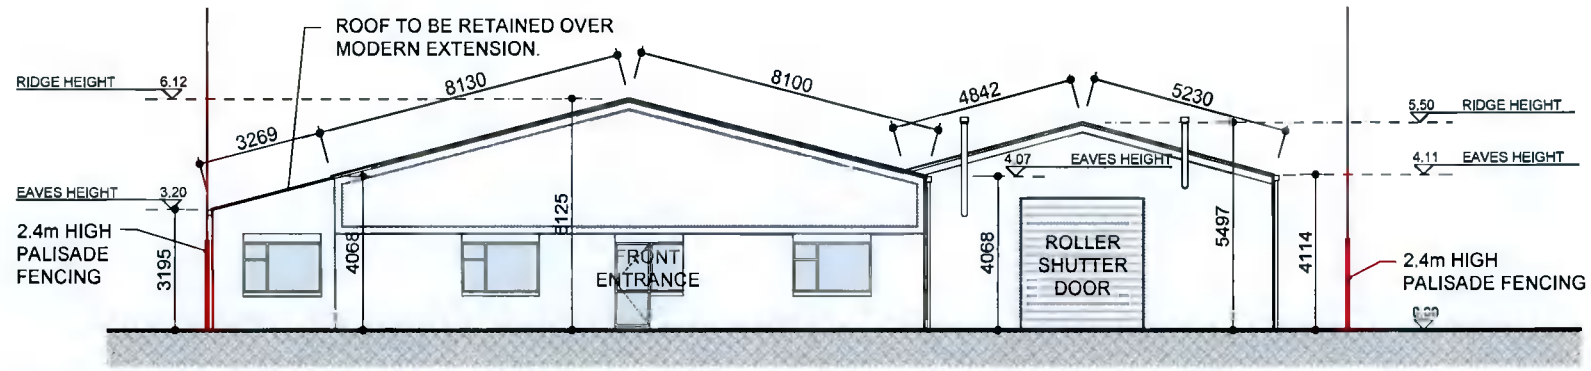

02/150 Existing North Elevation
1:100 @ A3

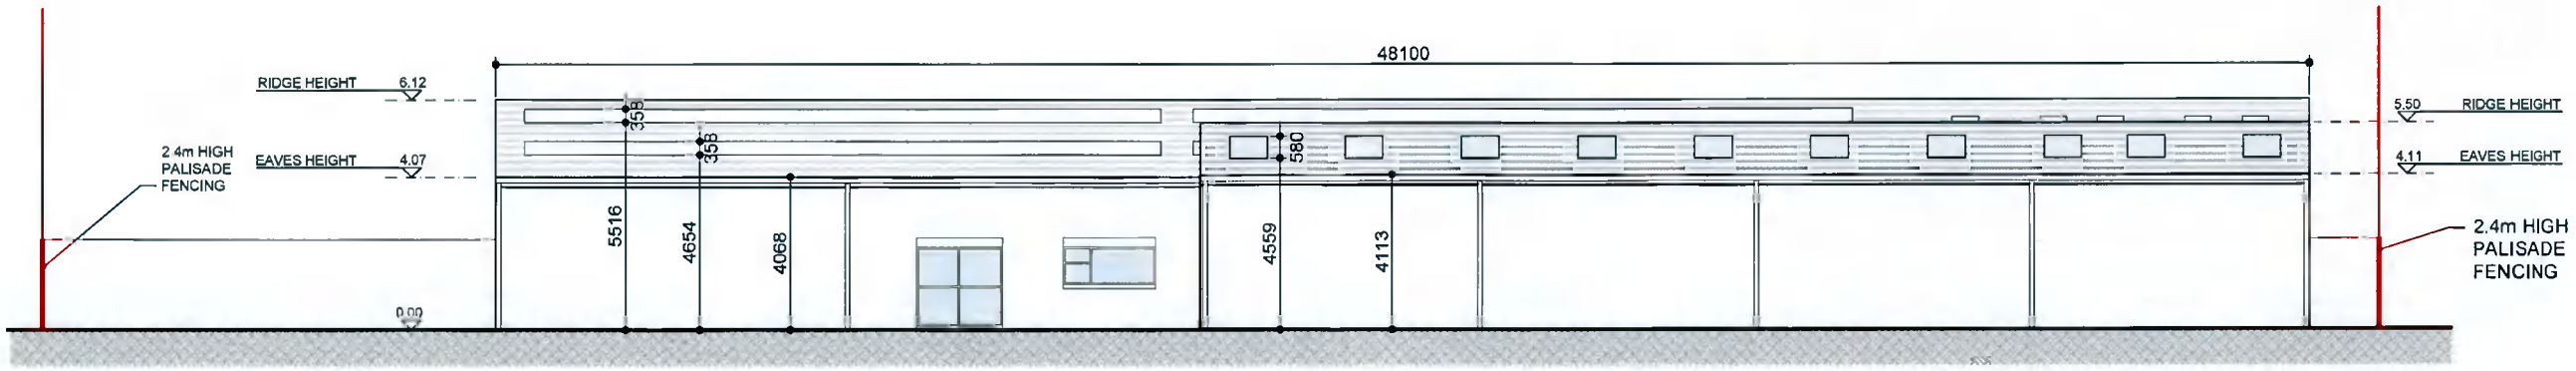

03/150 Existing West Elevation
1:100 @ A3

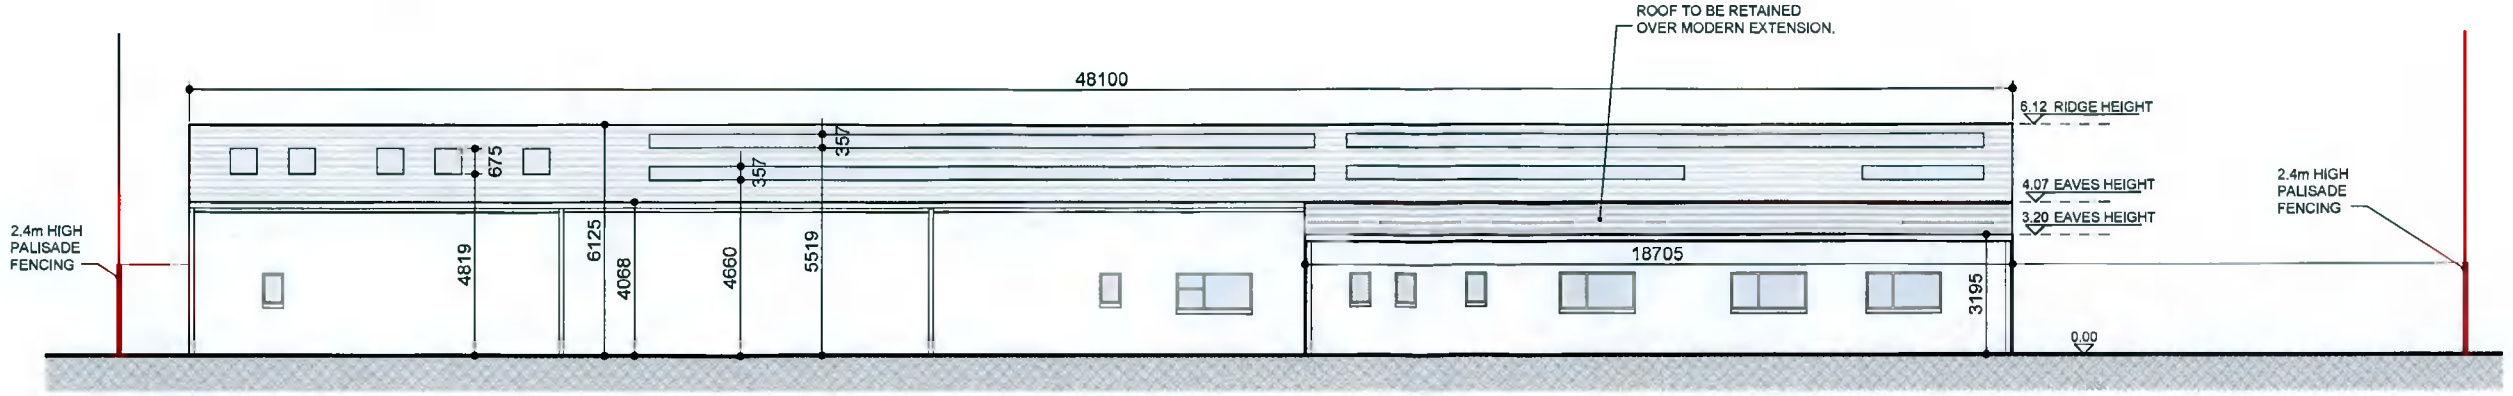

04/150 Existing East Elevation
1:100 @ A3

Do not scale. Use figured dimensions only. All dimensions to be checked on site. Any discrepancies between site and figured dimensions to be brought immediately to the architect's attention. Digital copies cannot be guaranteed. Only information in hard copy can be relied upon for conformity and accuracy.
© This drawing is copyright.

OS maps are reproduced under Ordnance Survey Ireland Licence No. AR 0031117. © Ordnance Survey Ireland and Government of Ireland.

GENERAL NOTE
Any deviation from the proposed specifications to be brought immediately to the architect's attention. All product substitutions to meet the project performance requirements and the minimum requirements of the Building Regulations. All products to be installed in strict accordance with the manufacturer's specification. Any discrepancies between site and figured dimensions to be brought immediately to the architect's attention. Subcontractors to confirm site dimensions with the main contractor prior to manufacture. Subcontractors to supply fabrication drawings to the architect for approval or comment prior to manufacture.
All sub-structure, structural steelwork and reinforced concrete to structural engineer's design, detail and specification. Structural precast concrete elements by specialist subcontractor. Any inconsistencies between structural and architectural drawings to be brought immediately to the architect's attention.

Client:	Eatto		
Project:	Eatto Kitchen Facility		
Drawing title:	Existing Elevations		
Job number:	22012		
Drawing number:	150	Stage:	AP
Drawing reference:	22012.AP.AP150.Rev.-		
Scale:	1: 200 @ A3	Revision:	-
Date created:	02/03/22	Author:	AOD

PLANNING

DMOD ARCHITECTS
Cathedral Court
New Street
Dublin 8
Ireland
D08 YY51
T +353-1 491 1700
mail@dmod.ie
www.dmod.ie

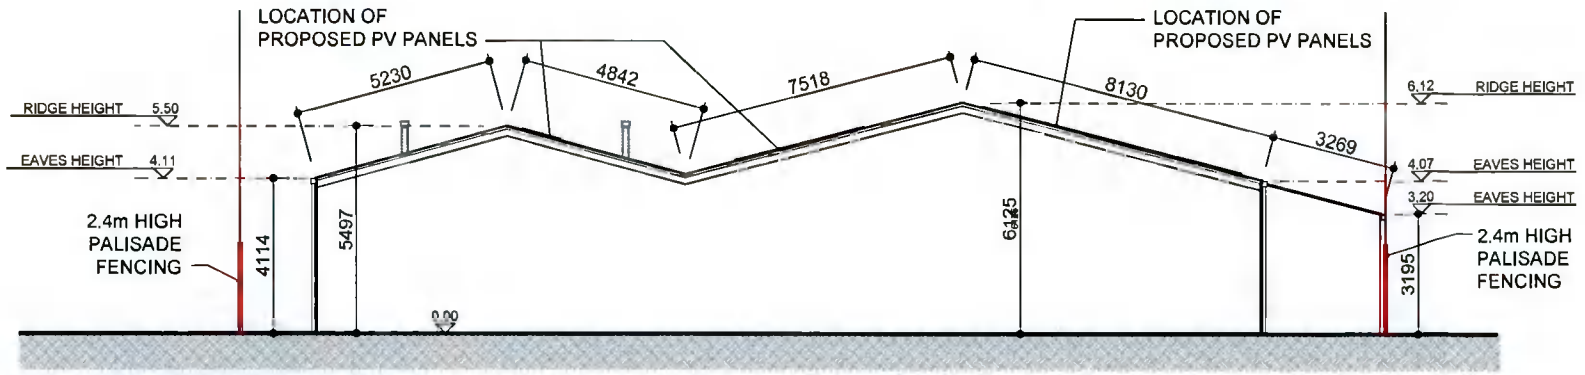

01/151 Proposed South (Rear) Elevation
1:200 @ A3

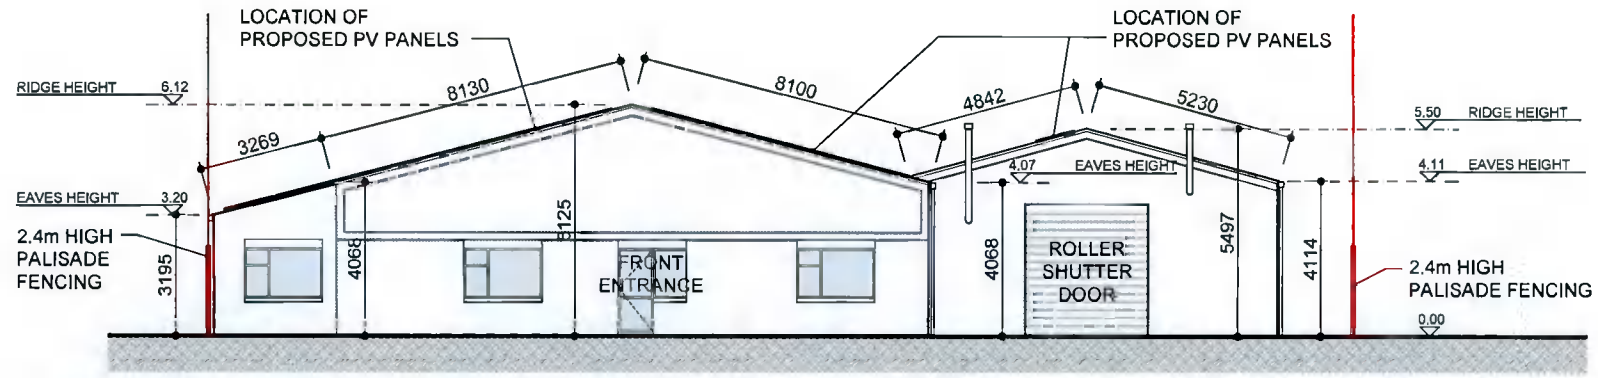

02/151 Proposed North (Front) Elevation
1:100 @ A3

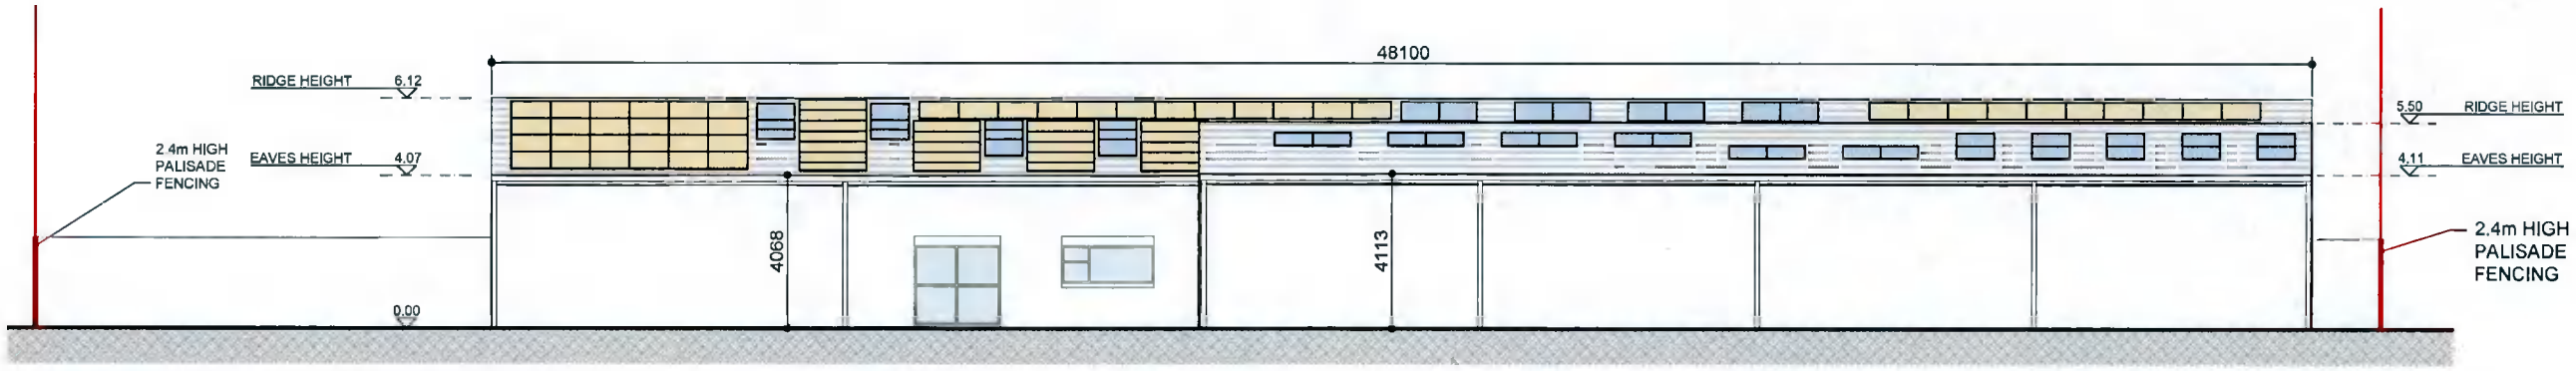

03/151 Proposed West Elevation
1:100 @ A3

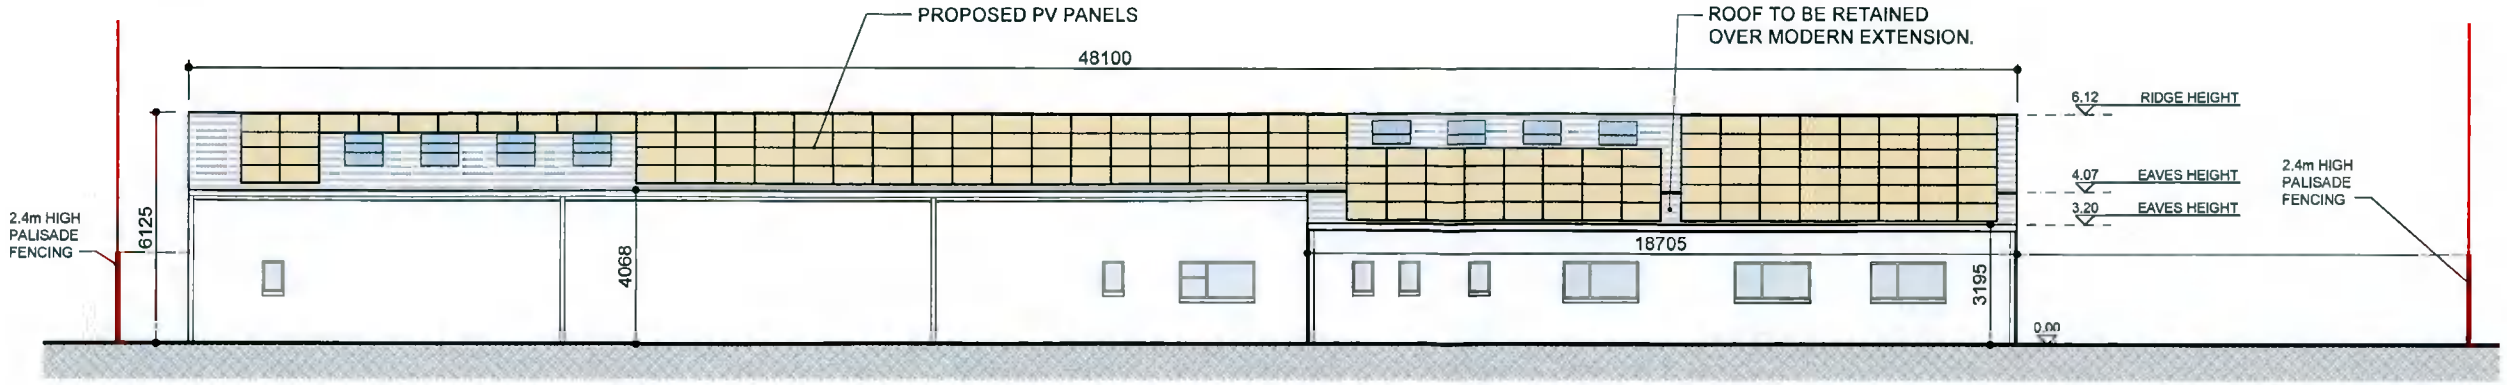

04/151 Proposed East Elevation
1:100 @ A3

Do not scale. Use figured dimensions only. All dimensions to be checked on site. Any discrepancies between site and figured dimensions to be brought immediately to the architect's attention. Digital copies cannot be guaranteed. Only information in hard copy can be relied upon for conformity and accuracy.
© This drawing is copyright

OS maps are reproduced under Ordnance Survey Ireland Licence No. AR 0031117. © Ordnance Survey Ireland and Government of Ireland.

GENERAL NOTE
Any deviation from the proposed specifications to be brought immediately to the architect's attention. All product substitutions to meet the project performance requirements and the minimum requirements of the Building Regulations. All products to be installed in strict accordance with the manufacturer's specification. Any discrepancies between site and figured dimensions to be brought immediately to the architect's attention. Subcontractors to confirm site dimensions with the main contractor prior to manufacture. Subcontractors to supply fabrication drawings to the architect for approval or comment prior to manufacture.
All sub-structure, structural steelwork and reinforced concrete to structural engineer's design, detail and specification. Structural precast concrete elements by specialist subcontractor. Any inconsistencies between structural and architectural drawings to be brought immediately to the architect's attention.

LEGEND

New Rooflights

New PV cells

Client:	Eatto
Project:	Eatto Kitchen Facility
Drawing title:	Proposed Elevations
Job number:	22012
Drawing number:	151 Stage: AP
Drawing reference:	22012.AP.AP150.Rev.-
Scale:	1: 200 @ A3 Revision: -
Date created:	02/03/22 Author: AOD

PLANNING

DMOD ARCHITECTS
Cathedral Court
New Street
Dublin 8
Ireland
D08 YY51
T +353-1 491 1700
mail@dmod.ie
www.dmod.ie