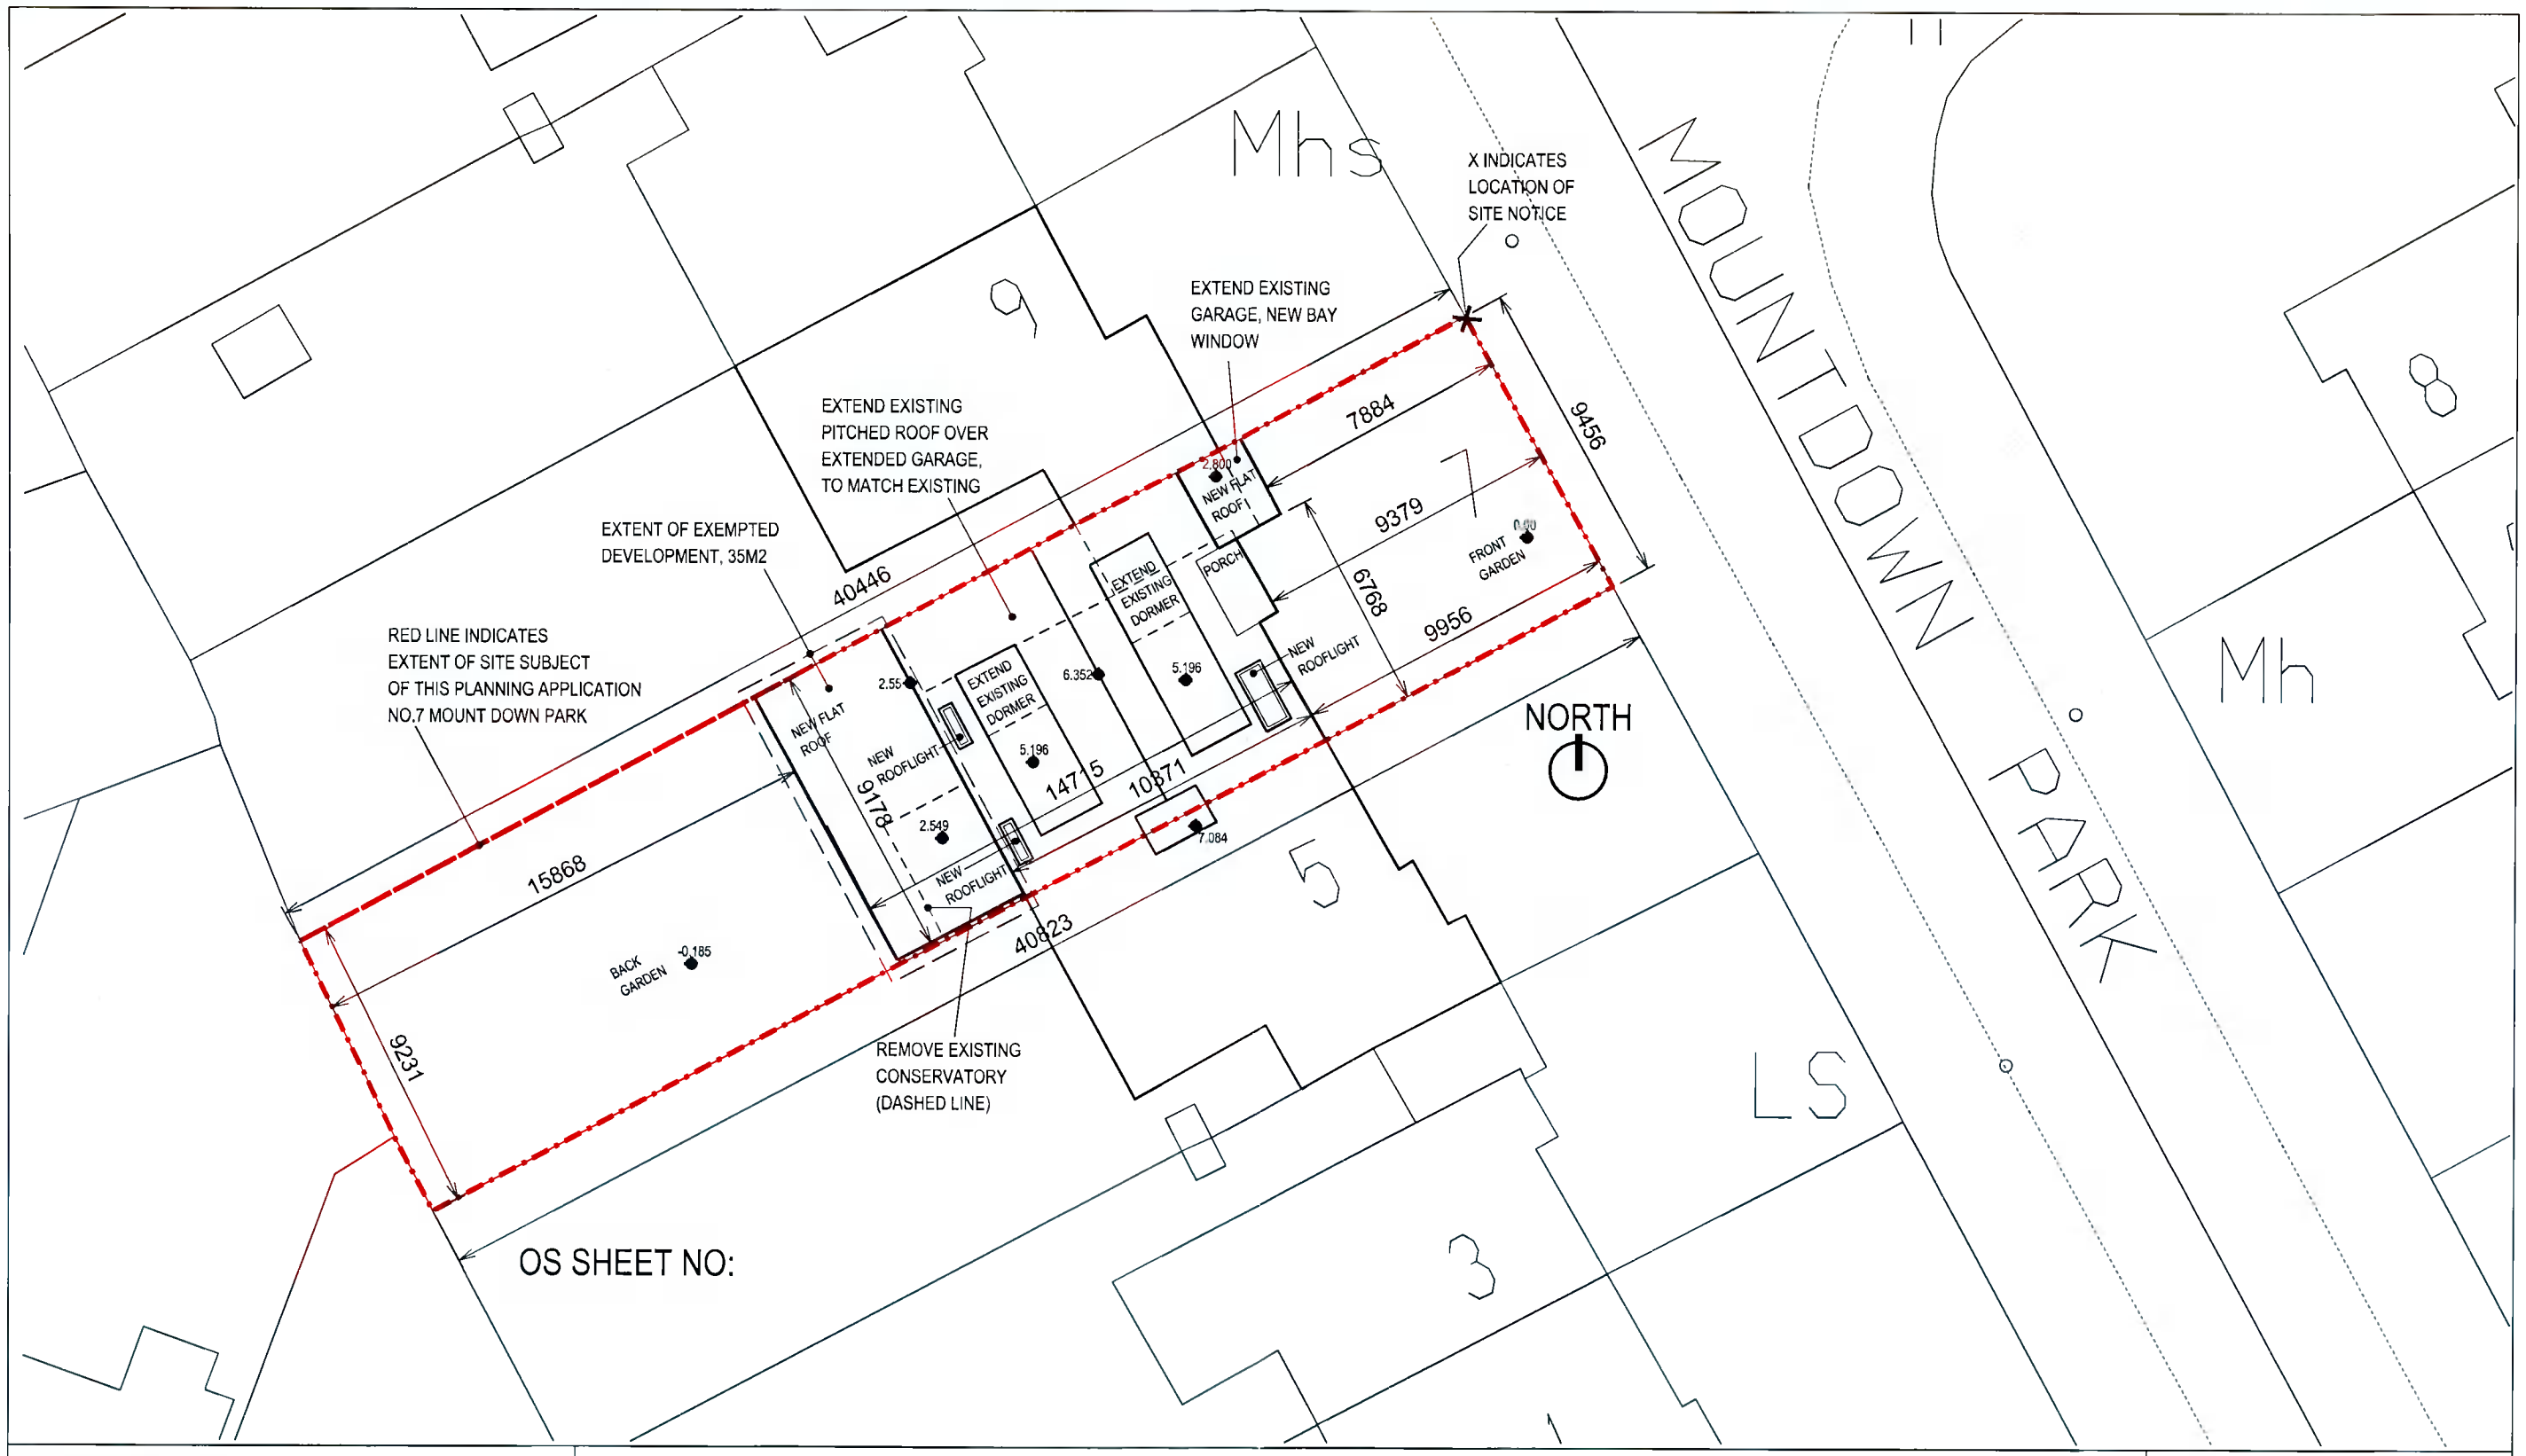

FOR PLANNING	
PROJECT: 7 MOUNT DOWN PARK, MANOR ESTATE, DUBLIN 12	
DRAWING TITLE: SITE LAYOUT PLAN - PROPOSED	
DRAWING NO.:	
SCALE:	
DATE: JUNE 2016	
CLIENT: MARIE CROWE	

SD16B/0230

ARCHITECT

Drawings prepared by: Paul Quinn
B Arch , B Sc Arch Sc , MRIAI
23 Killiney Towers
Killiney, Co.Dublin
ph 086 083 3046
email: paulquinn_arch@yahoo.ie