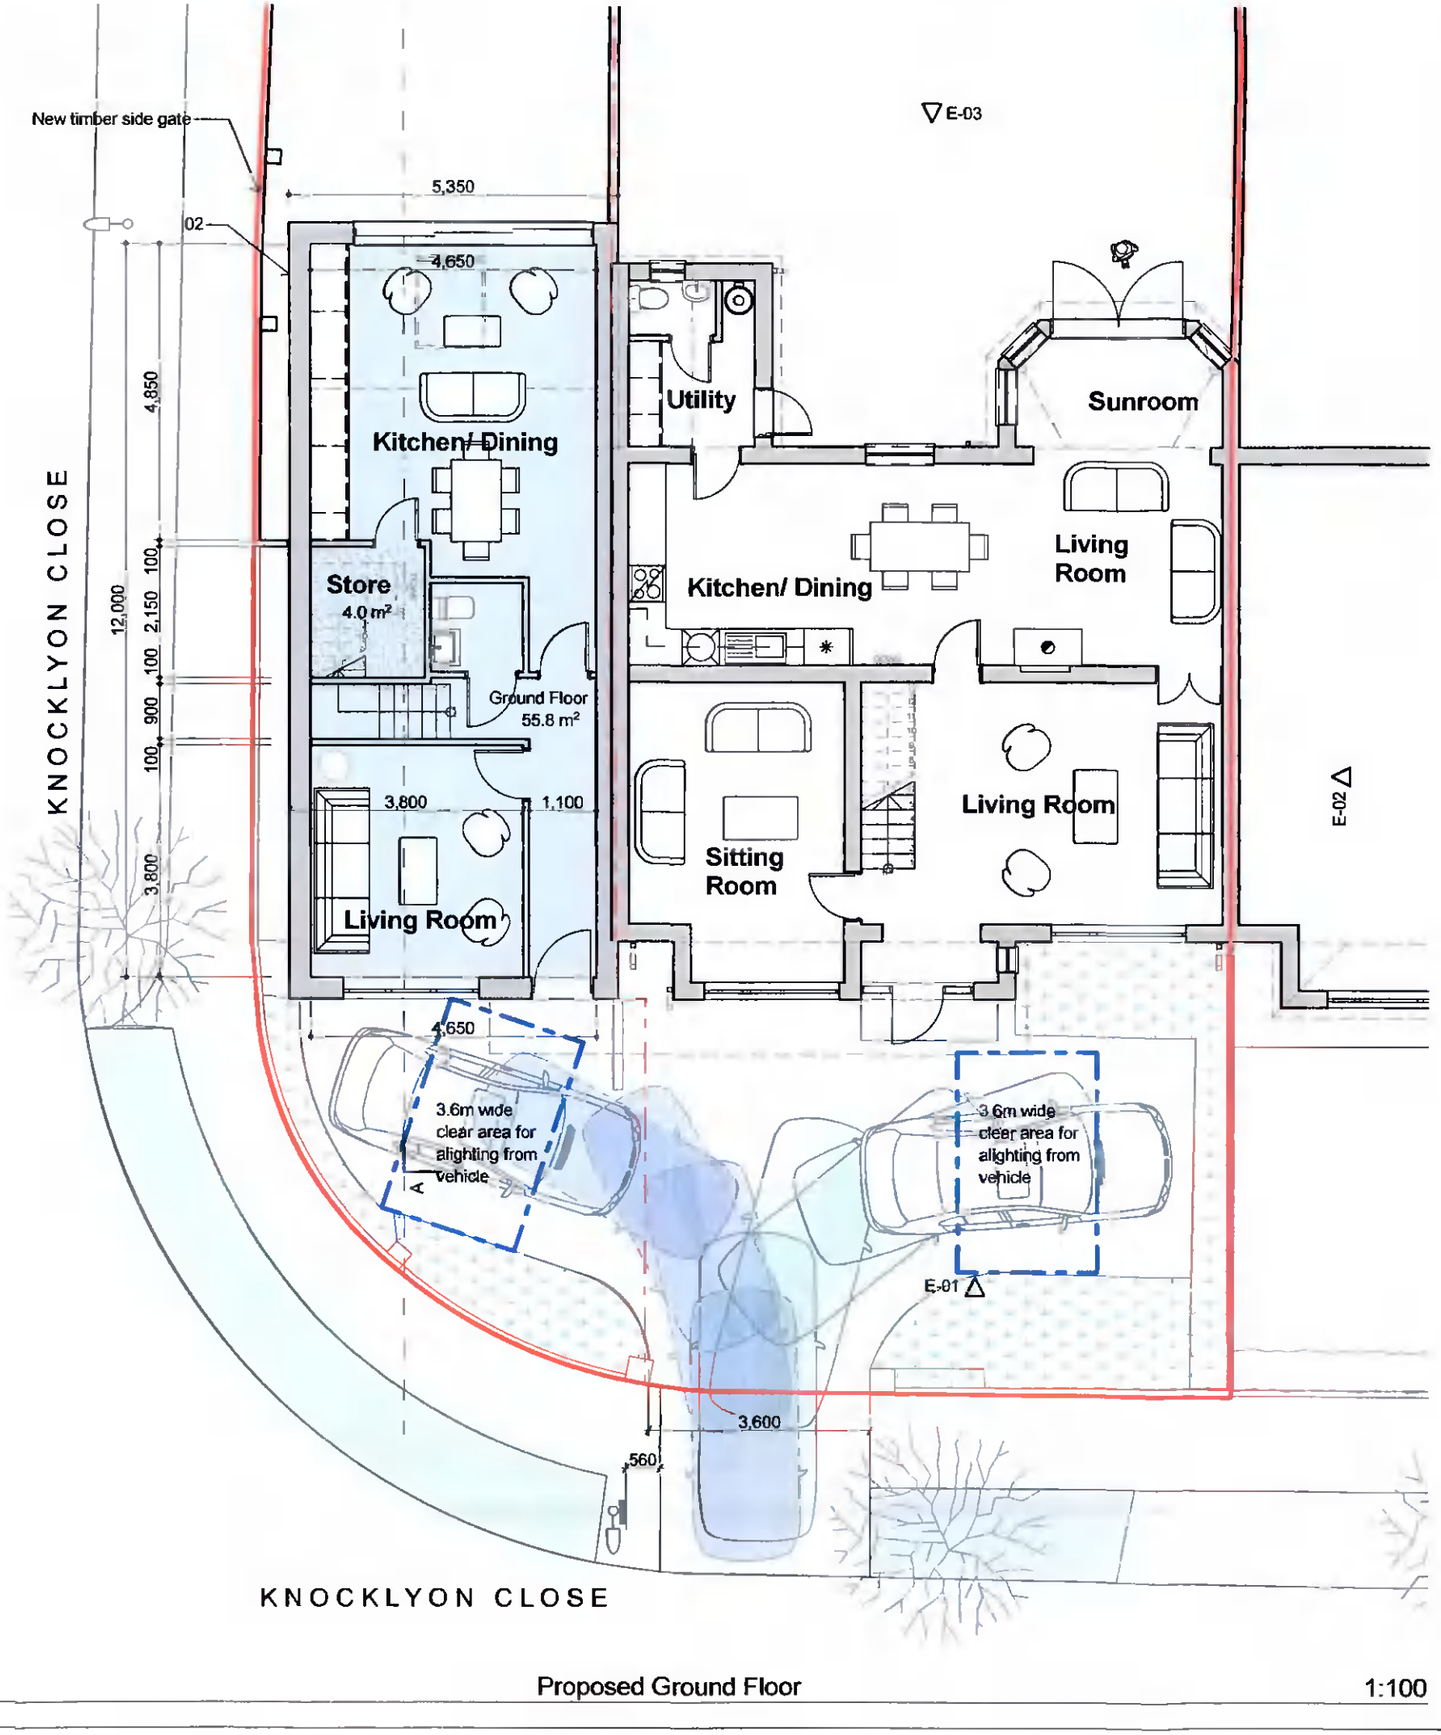

Proposed Ground Floor 1:100

Specifications:

01. New Double glazed door/windows to match existing
02. Walls - self-coloured rendered finish/
(Front wall - bricks to match existing)
03. Pitched roof - tiles to match existing
04. Flat roof - Fibreglass roof finish laid to manufacturers specification
05. Rain water goods to match existing.
06. New skylight.
07. Zinc canopy

FURTHER INFORMATION

Notes

This document and its design content is copyright ©. It shall be read in conjunction with all other associated project information including models, specifications, schedules and related consultants documents. Do not scale from documents. All dimensions to be checked on site. Immediately report any discrepancies, errors or omissions on this document to the Originator. If in doubt ASK.

In addition to the hazard/risks normally associated with the types of work detailed on this drawing take note of the above. It is assumed that all works on this drawing will be carried out by a competent contractor working, where appropriate, to an appropriate method statement.

CYAL50216649
© Ordnance Survey Ireland/Government of Ireland

LEGEND

- Extent of Planning Application
- Land in the control of the applicant
- Portion to which this planning application relates

N E S W

Rev ID	Change ID	Transmittal Set Name	Issue Date	Modified by	Checked by
02		Issue for Further Information	27/04/2022	MAP	MAP
01		Issue for Planning	07/02/2022	MAP	MAP

Scales @ A3: 1:100

Project No.: 159

Client Approval
- A - Approved
- B - Approved with Comments
- C - Do Not Use

Status: PL — Purpose of Issue: PLANNING DRAWING

Originator
mpba architects
architects and project managers
5 Stable Lane,
Bray, Co. Wicklow
+353 87 2868011
Info@mpbaarchitects
www.mpbaarchitects.com

Project
House Wilson
New dwelling and alterations to existing dwelling
1 Knocklyon Close Co. Dublin

Layout Title
Proposed Ground Floor Plan

Client
Deirdre and John Wilson

Drawing Number

project	originator	role	number	rev
159	Mary-Anne Parsons	A	PL.159.0103	02