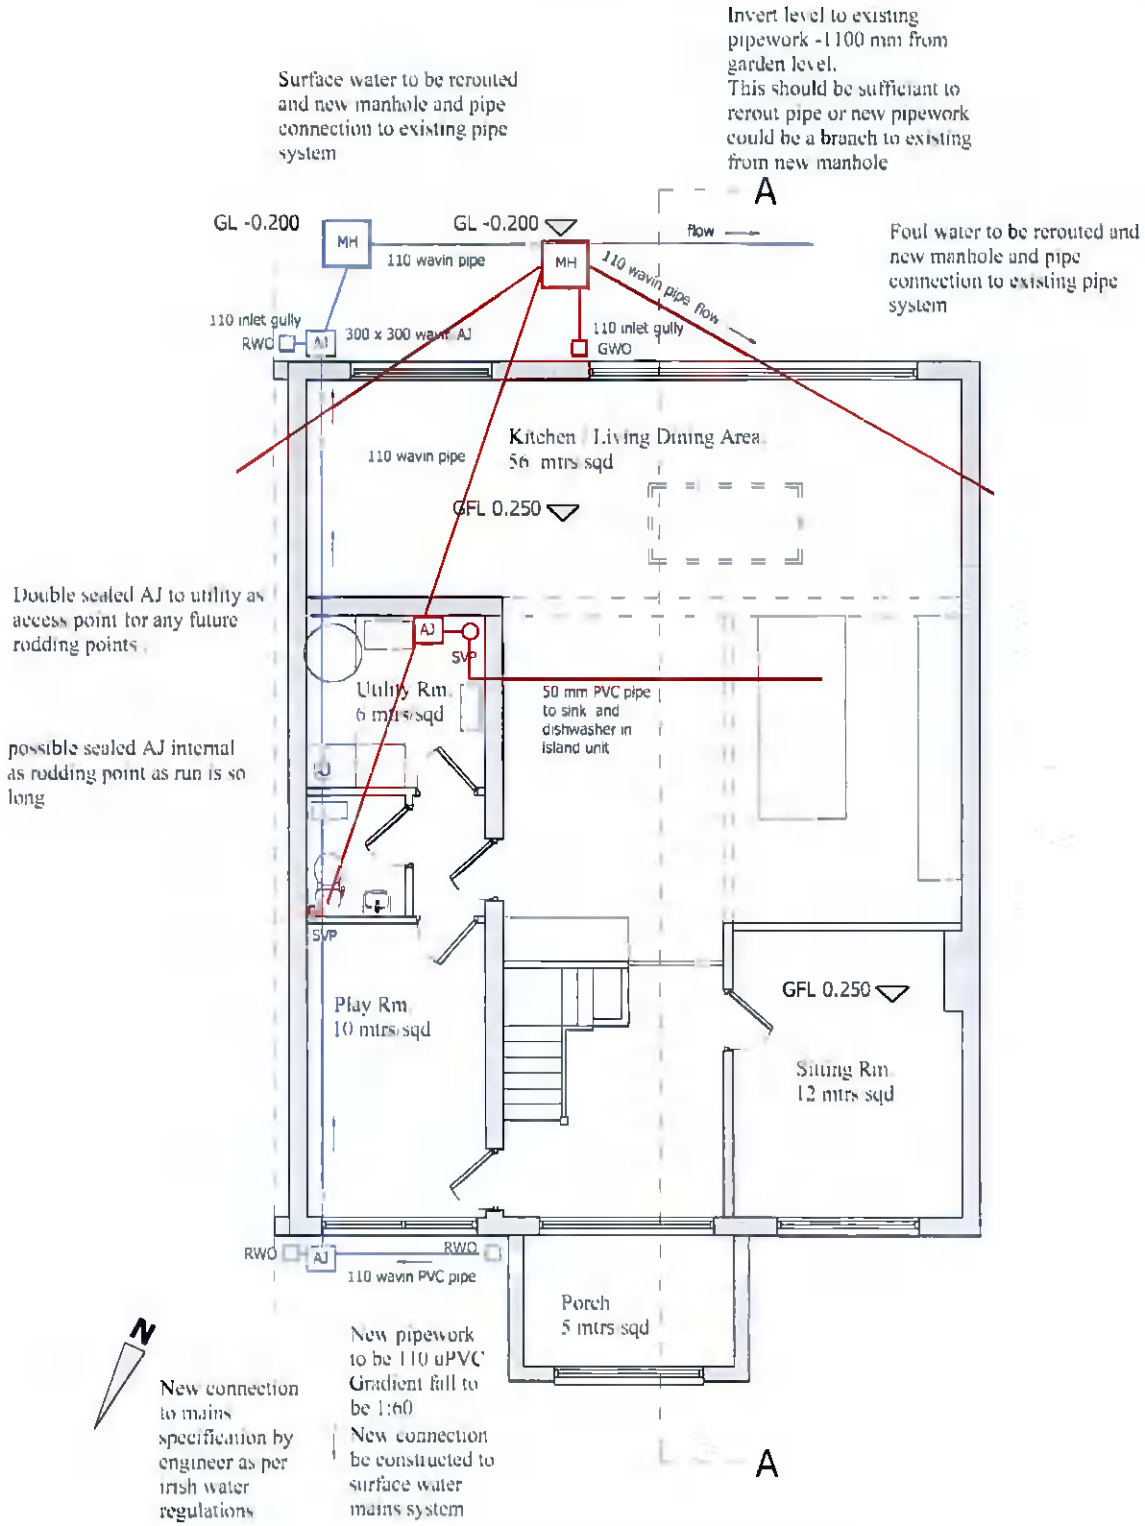

Proposed Ground Floor Layout

Scale 1 : 100

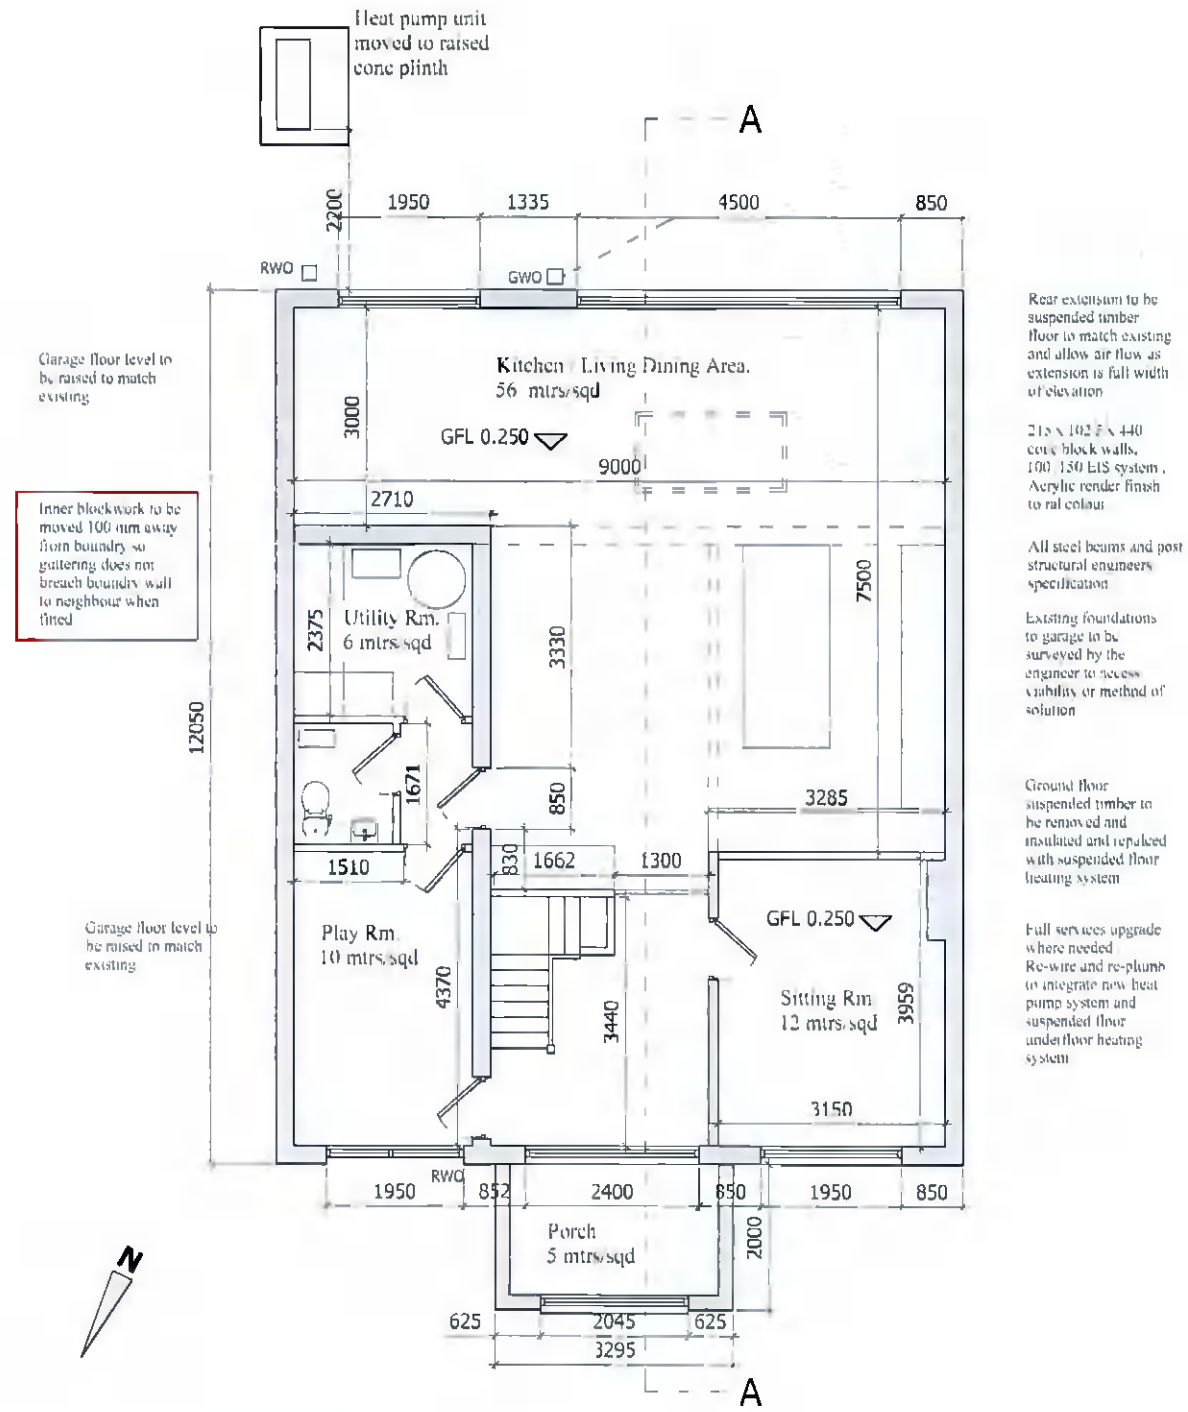

Proposed Ground Floor Layout

Scale 1 : 100

All dimensions are rough dimensions and must be checked onsite.
Do not scale from drawings.

NB: These drawings are intended for planning use only

ADDITIONAL INFORMATION
PRRN SD22B/0032

REVISIONS | DATE

Kevin Bermingham
Architectural & Timber Design Services

244 Cherrywood Lawns , Clondalkin , D22
MOB : 0857407726
www.kevberm100@gmail.com

JOB TITLE: Proposed layout to dwelling at 71 Coolamber Drive
Rathcoole , Co. Dublin Eircode : D24 HN88

SCALE:	DATE:	DRAWN BY:	JOB NO:	DWG NO.:
1 : 100 @ A3 1 : 100 @ A1	02 / 05 / 2022	K Bermingham	KBA/015- 01	015-011