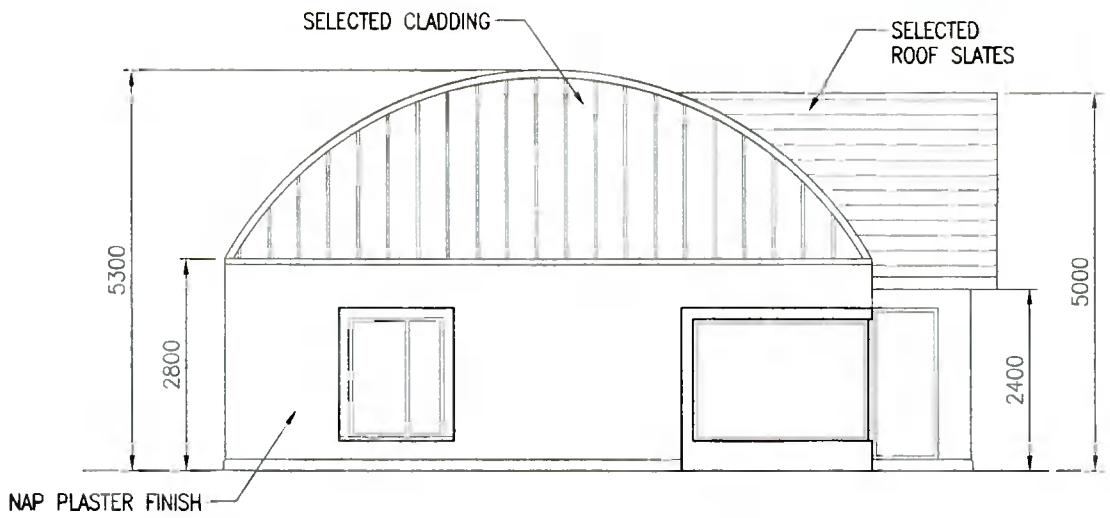

PROPOSED WEST ELEVATION
SCALE 1:100

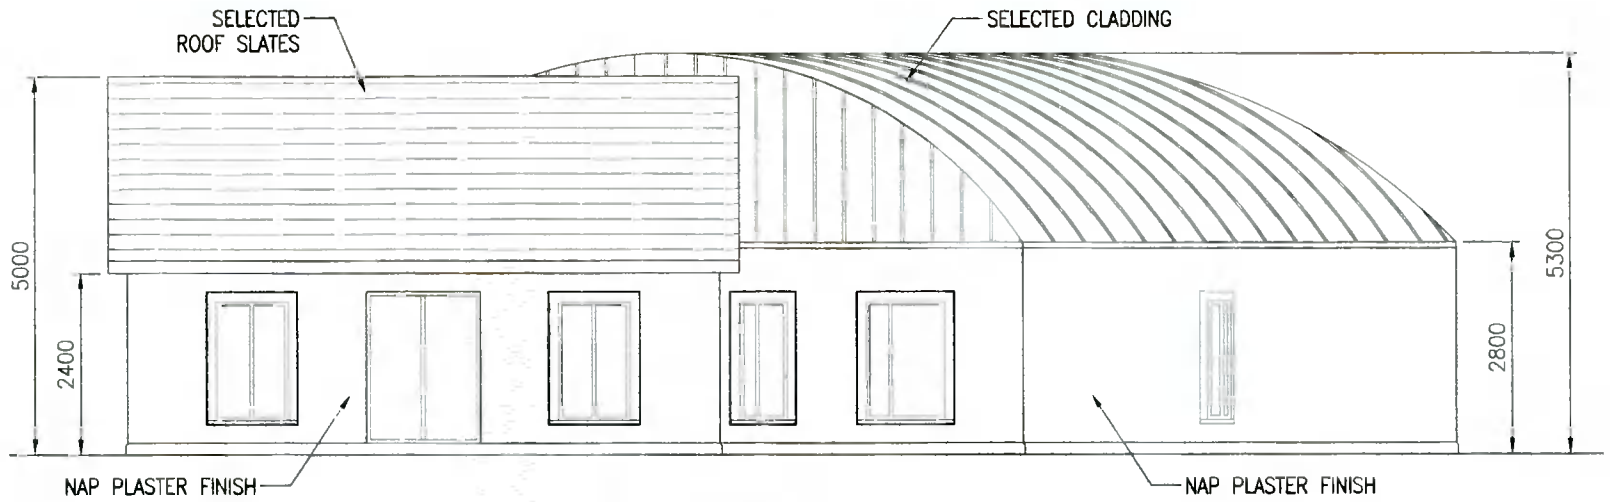

PROPOSED EAST ELEVATION
SCALE 1:100

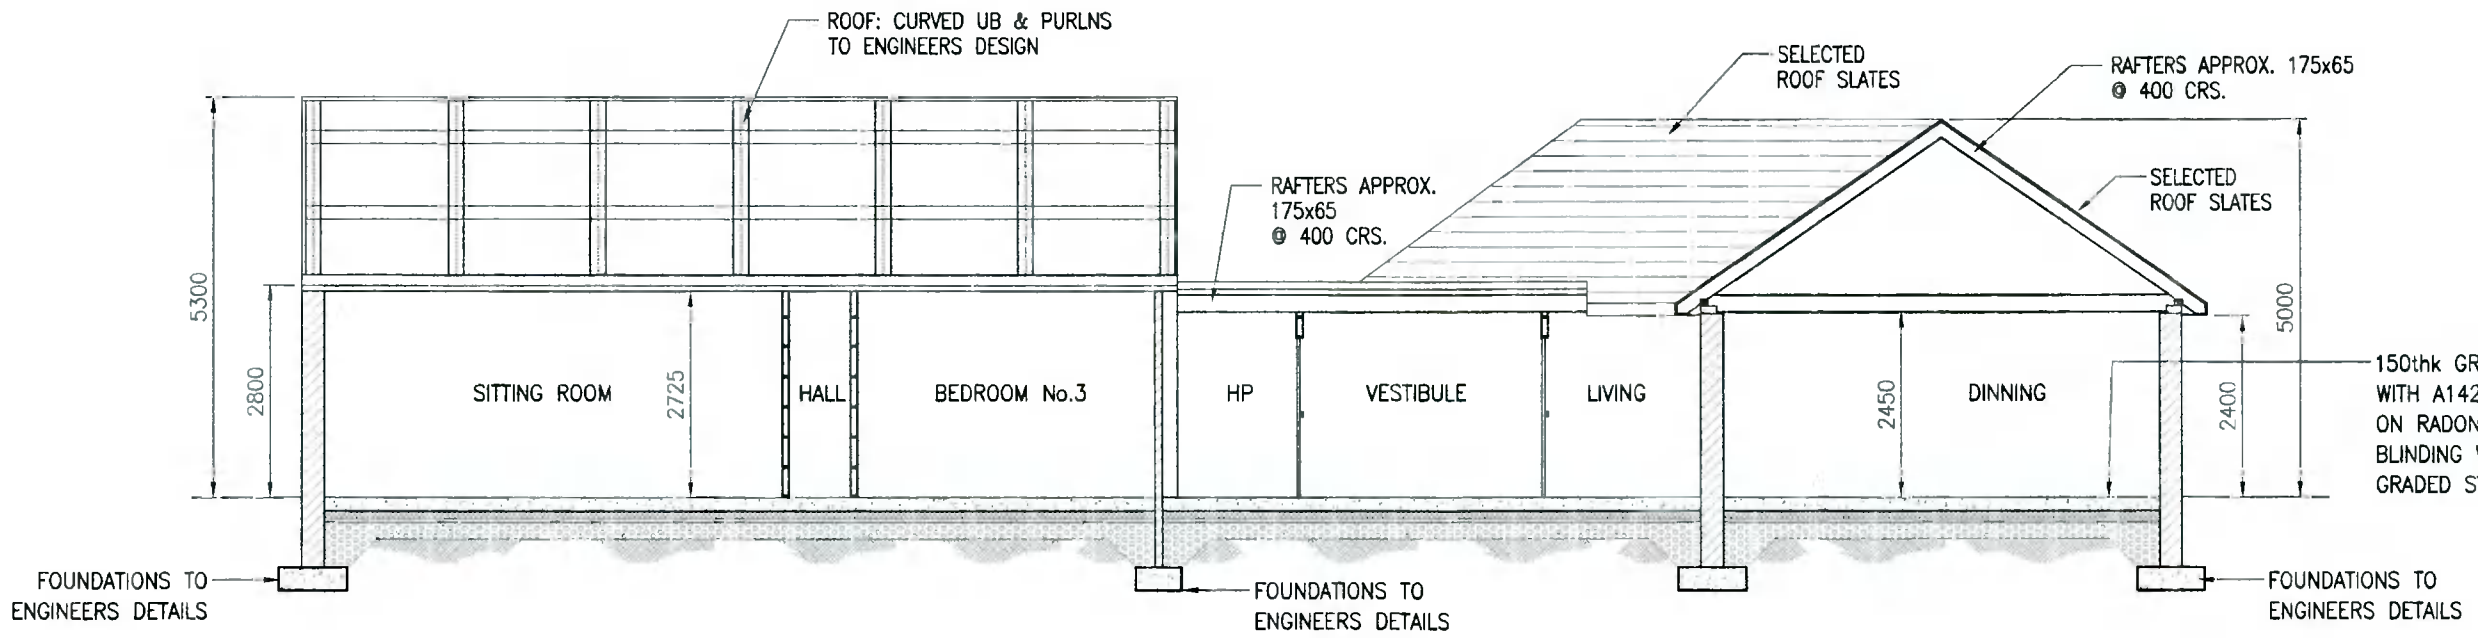

SECTION A-01- (TYPICAL CROSS SECTION)
SCALE 1:100

REV	DATE	DESCRIPTION	DRG BY	APPR. BY

ISSUED
Planing

CLIENT
Annette & Alan Ritchie

PROJECT NAME
New Dwelling at Mc Donagh's Lane,
Brittas, Co. Dublin.

DRAWING NAME
Proposed East Elevation, West Elevation &
Typical Cross Section

PROJECT No.	DRAWING No.
21-03	21-03-04
	REVISION P
SCALE 1-100	DRWN DATE 02-09-2021
CAD DRWN BY TB	CHECKED BY JJW
	APPROVED BY JJW

DESIGN & CONSULTANCY SERVICES

The Nook,
Hillside,
Kilcullen,
Co. Kildare.
email: jbcormac08@gmail.com
ph: 087 [illegible]

A3