SITE SECTION - HOUSE NO.1

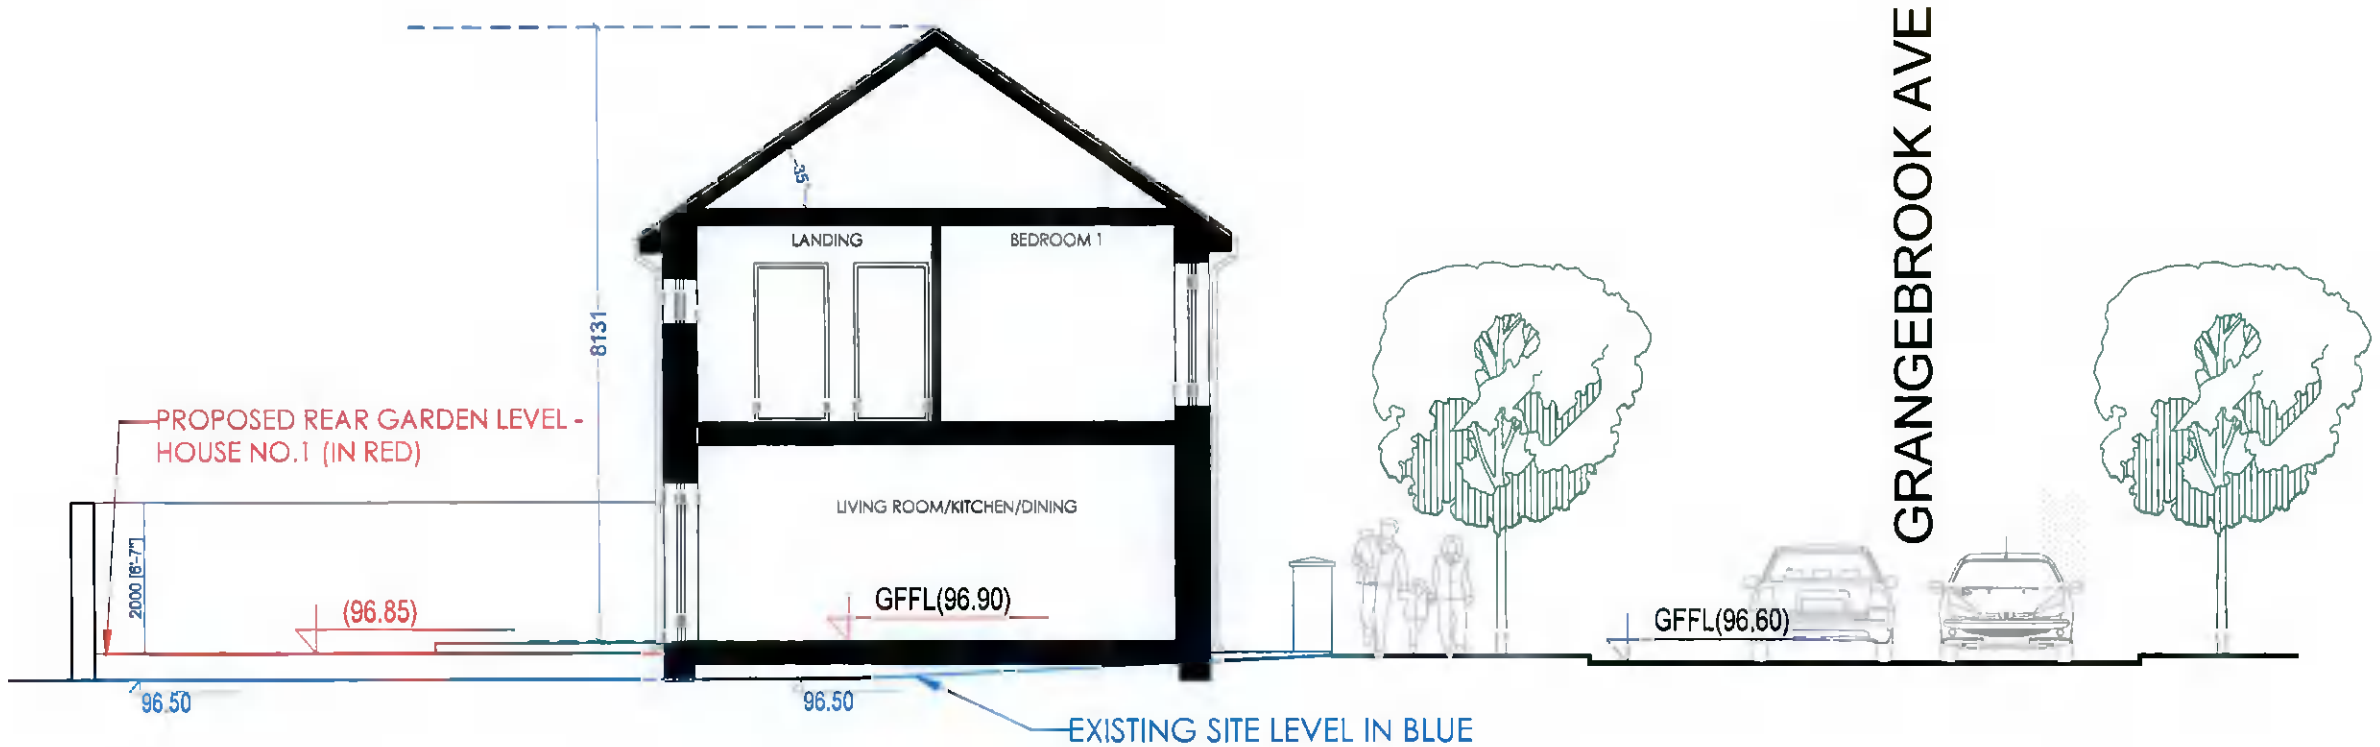

FOR FURTHER INFORMATION PURPOSES ONLY
Decision no.1379 Reg.ref. 6D21A/0246
ISSUE DATE:06.05.2022

TERRY & O'FLANAGAN LTD.
REGISTERED ARCHITECTS

Registered in Ireland No.8
Tel 01 4650849/4650950 Fax 01 4[illegible]953 E-mail tof@tof.ie
F1 Centrepoint Business Park, Oak Road D12 www.tof.ie
The drawing & design is copyright of Terry&O'Flanagan LTD

SITE SECTION - HOUSE NO.1

BECKETT DEVELOPMENTS LTD

PROPOSED 8 HOUSES AT THE PART OF THE GROUNDS OF "PALMYRA" WHITECHURCH ROAD (GRANGEBROOK AVENUE), RATHFARNHAM,DUBLIN 16.

MAY 2022		1:100
D1194 - 2 - 21		K

Contractors shall verify all dimensions on site before commencement
No working dimensions to be scaled. Dimensions to blockwork o
This drawing and design is copyright and is the property of Te