ON

Numbers referring to front elevation

1:	ROLLED CONCRETE ROOF TILES ON BATTENS ON BITUMEN SARKING FELT
2:	PAN TILES TO REAR LEAN-TO
3:	WET DASH RENDER APPLICATION TO MASONARY WALLS TO FRONT ABOVE WINDOW FIRST FLOOR CILL LEVEL AND TO ENTIRE SIDE AND REAR
4:	TIMBER FASCIA AND SOFFIT BOARDS
5:	PVC GUTTERS + DOWNPIPES
6:	PVC WINDOWS AND EXTERNAL DOORS
7:	YELLOW BRICK TO CHIMNEY & FRONT ELEVATION
8:	150MM PLINTH
9:	EXISTING STEEL SHED TO SIDE

Drawing : Existing Front North elevation

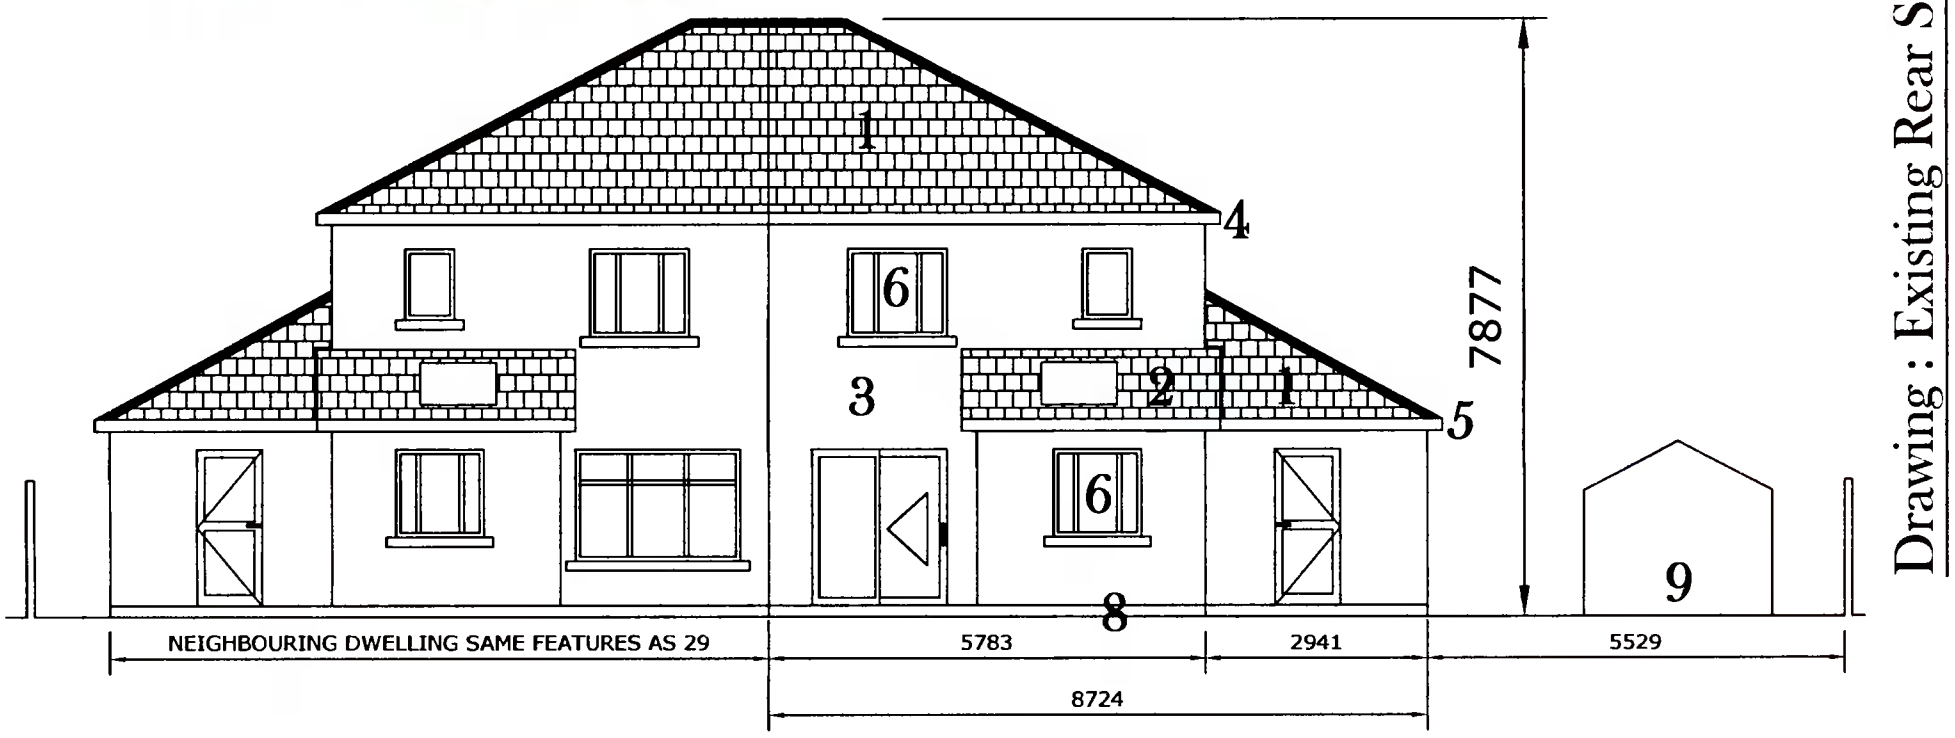

Drawing : Existing Rear South elevation

Numbers referring to rear elevation

1:	ROLLED CONCRETE ROOF TILES ON BATTENS ON BITUMEN SARKING FELT
2:	PAN TILES TO REAR LEAN-TO
3:	WET DASH RENDER APPLICATION TO MASONARY WALLS TO FRONT ABOVE WINDOW FIRST FLOOR CILL LEVEL AND TO ENTIRE SIDE AND REAR
4:	TIMBER FASCIA AND SOFFIT BOARDS
5:	PVC GUTTERS + DOWNPIPES
6:	PVC WINDOWS AND EXTERNAL DOORS
7:	YELLOW BRICK TO CHIMNEY & FRONT ELEVATION
8:	150MM PLINTH
9:	EXISTING STEEL SHED TO SIDE

Drawing :	Existing Front & Rear elevations
Project :	We Alan & Carina Dillion intend to apply for full planning permission for 1: First floor & two storey extension to side 2: Removal of hip section of roof and building up gable wall to form a quarter hip 3: Conversion of attic to useable storage space placing 2 velux windows and a dormer window and solar panels in roof to rear , and 2 velux windows in roof to front 4 : For a new single storey extension to rear 5: Window profile change to house 6 : For a new single storey shed / home office extension to side of existing house at 29 Woodstown Lane , Dublin 16
Prepared by :	Bdcs Ltd , Lower Friarstown , Bohernabreena , Dublin 24 Ph : 087-2825326 Email : Michael.Finnan043@Gmail.com
Date :	21-4-2022
Scale :	1:100
Drawing nr :	3

Please Note : These drawings are for planning application purposes only and no works to commence until author is notified . Any site dimension discrepancy with drawings to be notified to author immediately . Any builder qouting for works must visit site, and establish exact nature of works prior to preparing works qoute .