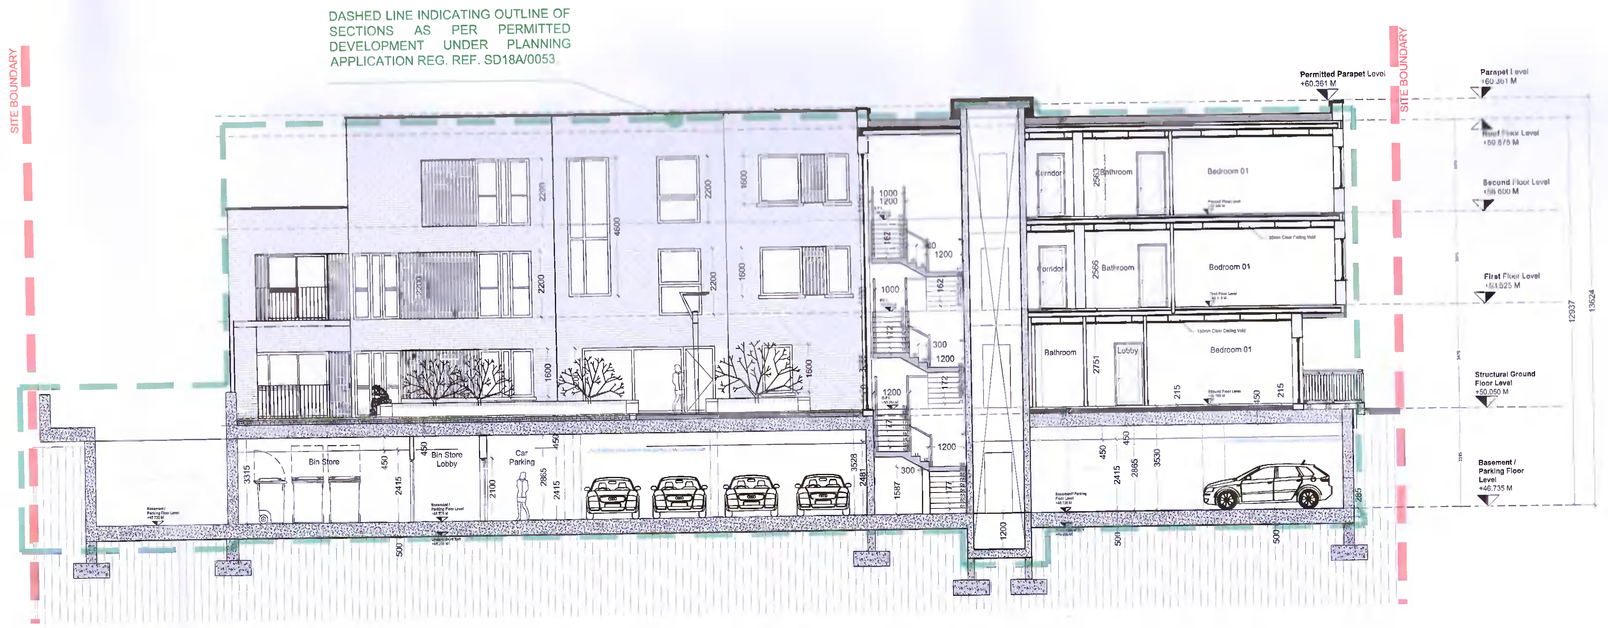

PROPOSED NEW SECTION AA

SCALE 1:100

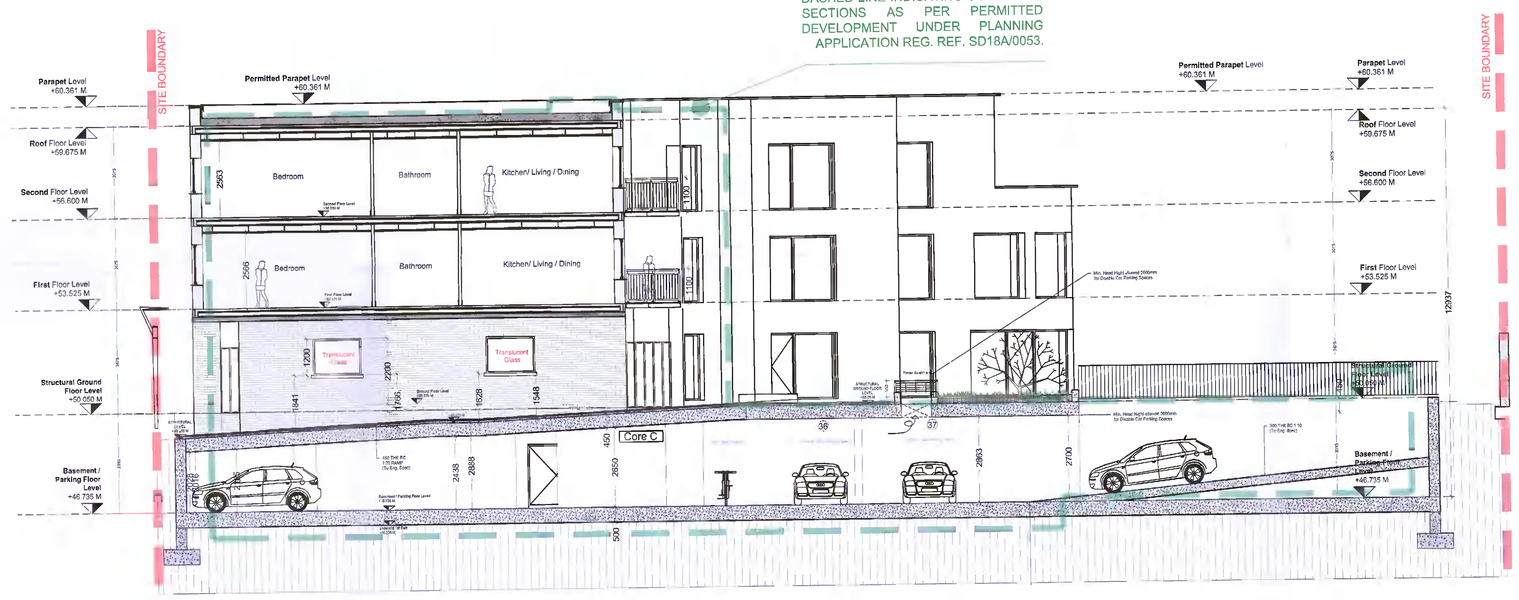

PROPOSED NEW SECTION BB

SCALE 1:100

PROPOSED NEW SECTION CC

SCALE 1:100

NOTES

SITE BOUNDARY

AS GRANTED AS PER PLANNING APPLICATION REG. REF. SD18A/0053

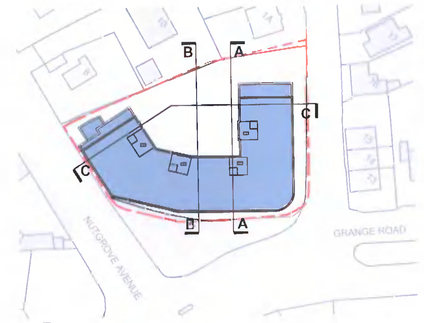

N KEY PLAN NTS

REV	DATE	DRN	NOTES

DO NOT SCALE FROM THIS DRAWING. USE FIGURED DIMENSIONS IN ALL CASES.
VERIFY DIMENSIONS ON SITE AND REPORT ANY DISCREPANCIES TO THE ARCHITECTS IMMEDIATELY.
THIS DRAWING TO BE READ IN CONJUNCTION WITH THE ARCHITECTS SPECIFICATION.
THIS DRAWING IS COPYRIGHT AND MAY ONLY BE REPRODUCED WITH THE ARCHITECTS PERMISSION.

CDP Architecture
Designers - Planning - Interiors - Project Management
4, The Mall, Main Street, Lucan Village, Co. Dublin, K78 V9R6
T: 01 6214498
E: info@cdparchitecture.ie
W: www.cdp-architecture.com

PLANNING

JOB
RESIDENTIAL DEVELOPMENT AT GRANGE ROAD, RATHFARNHAM, DUBLIN 14

DATE
APRIL 2022

CLIENT
FIRST STEP HOMES LTD

DRN
RA

SCALE
1:100@A0

DRAWING TITLE
PROPOSED NEW SECTIONS AA, BB AND CC

CHECKED
PM

JOB NUMBER	DRAWING NUMBER	REVISION
2020_134	3.1.301	