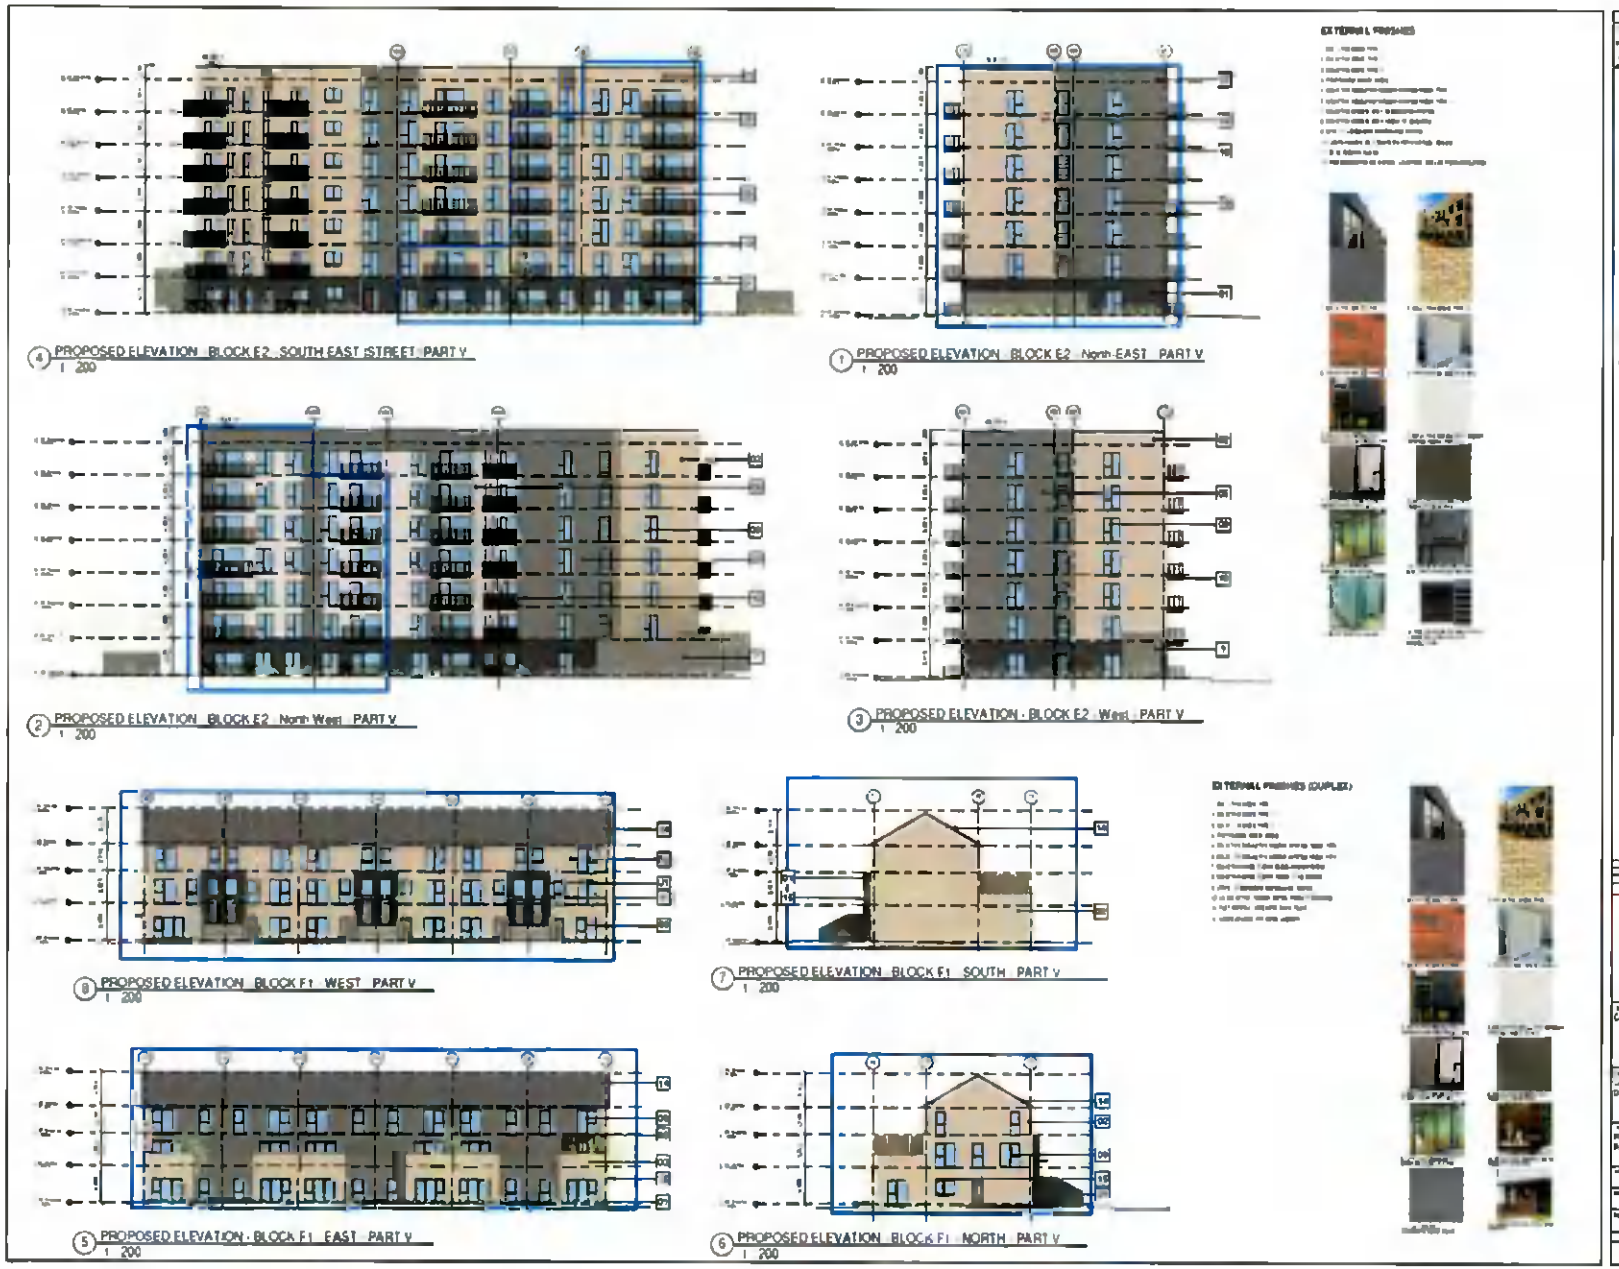

4 PROPOSED ELEVATION BLOCK E2 SOUTH EAST STREET PART V
1 200
1 PROPOSED ELEVATION BLOCK E2 North-EAST PART V
1 200
EXTERNAL FINISHES
2 PROPOSED ELEVATION BLOCK E2 North West PART V
1 200
3 PROPOSED ELEVATION - BLOCK E2 West PART V
1 200
EXTERNAL FINISHES (DUPLEX)
8 PROPOSED ELEVATION BLOCK F1 WEST PART V
1 200
7 PROPOSED ELEVATION BLOCK F1 SOUTH PART V
1 200
5 PROPOSED ELEVATION - BLOCK F1 EAST PART V
1 200
6 PROPOSED ELEVATION BLOCK F1 NORTH PART V
1 200

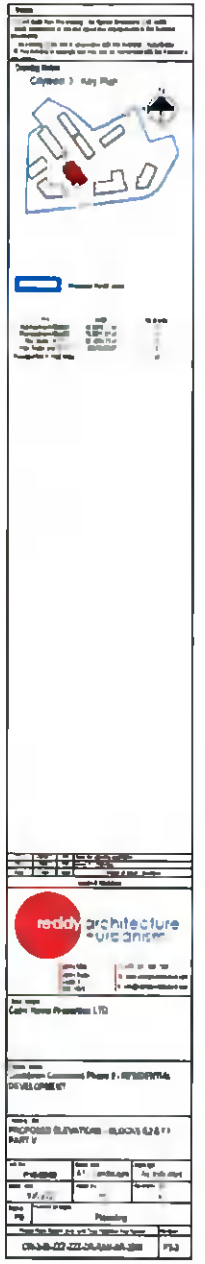

reddy architecture