ALL FINISHES PROPOSED TO MATCH
EXISTING DWELLING no 13.

D M G Planning Consulting

8The Falls, Lo Dodder Road

Rathfarnham, Dublin, 14

089 4181066 01 4446600

6 April 2022

GROUND LEVEL TO MATCH THE LEVEL OF EXISTING HOUSE.

CONCRETE ROOF TILES
TO MATCH EXISTING DWELLING

PVC / TIMBER WINDOWS
TO MATCH EXISTING DWELLING

RENDER
TO MATCH EXISTING DWELLING

BRICK WALL
TO MATCH EXISTING DWELLING

CONCRETE CILL
TO MATCH EXISTING DWELLING

CONTIGUOUS ELEVATION

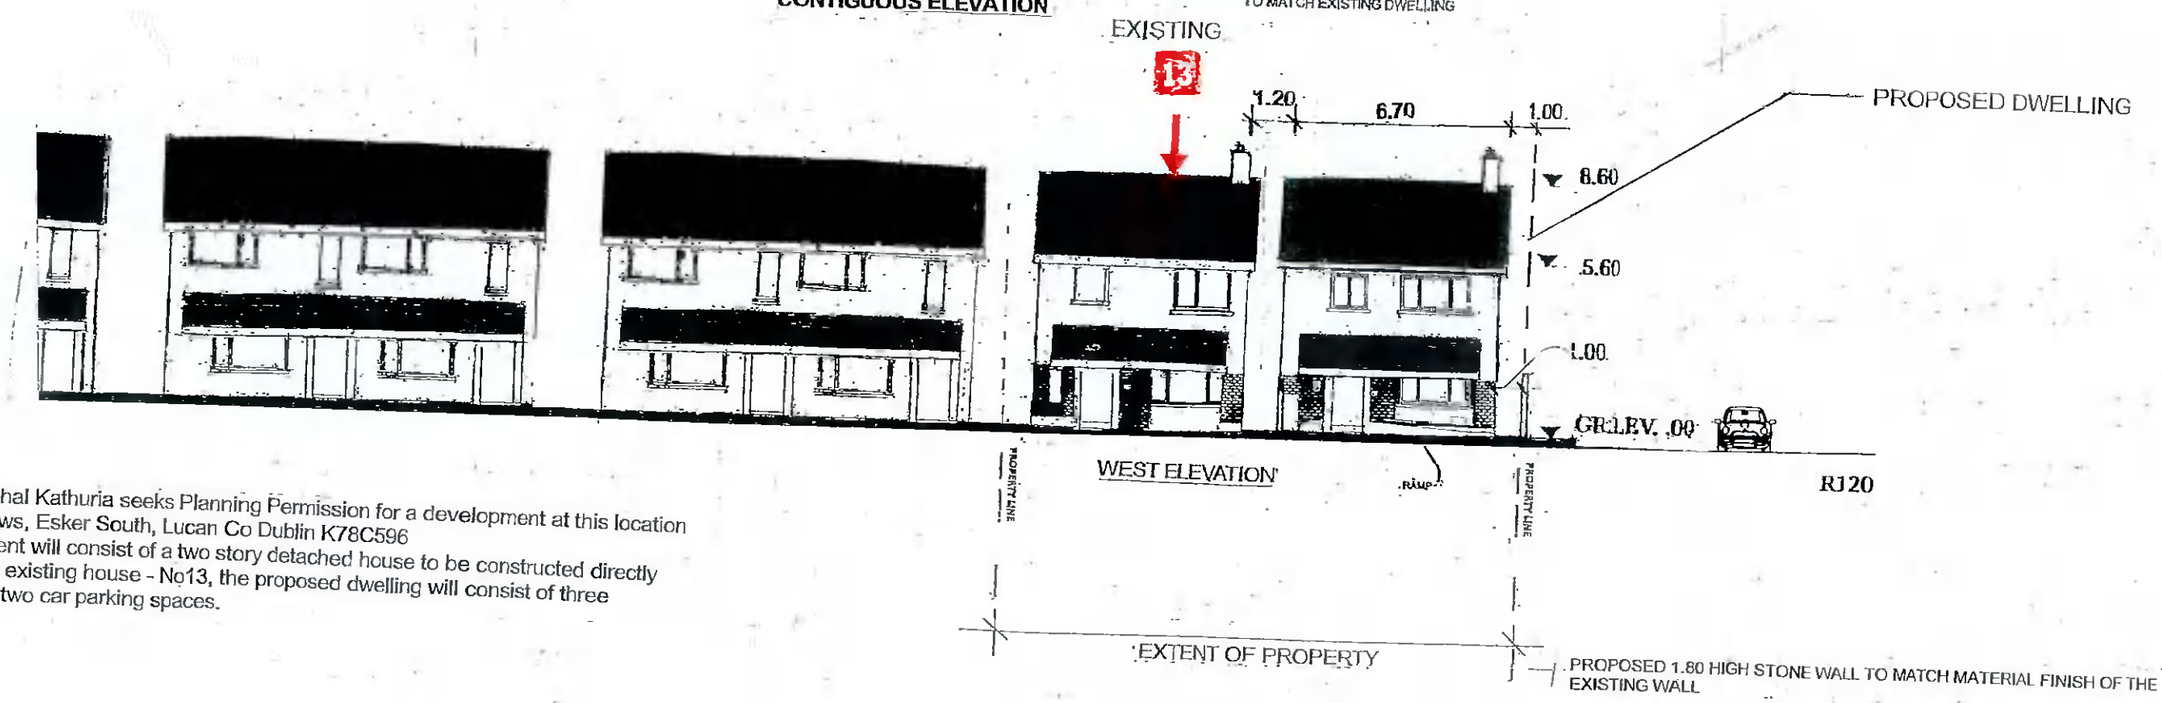

Mr Kaushal Kathuria seeks Planning Permission for a development at this location 13Tullyhall Mews, Esker South, Lucan Co Dublin K78C596
The development will consist of a two story detached house to be constructed directly adjacent to the existing house - No13, the proposed dwelling will consist of three bedrooms and two car parking spaces.

13 Tullyhall Mews Hall Esker South Lucan Co Dublin K78c596

3

13 Tullyhall Mews Hall Esker South Lucan Co Dublin K78c596

SCALE 1:200		PLANNING APPLICATION	ELEVATIONS
Draw By DJ Mc GUINNESS	ISSUED FOR A.N. J.B.	project	drawing title