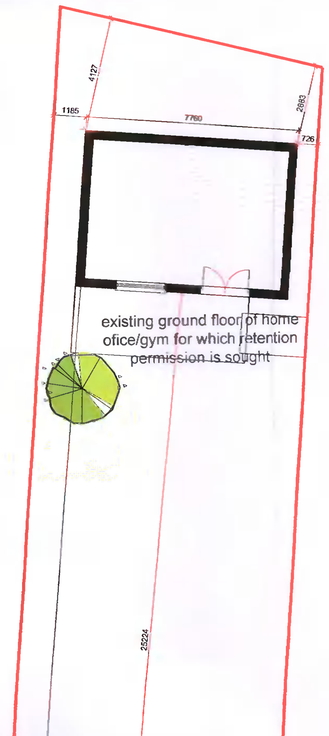

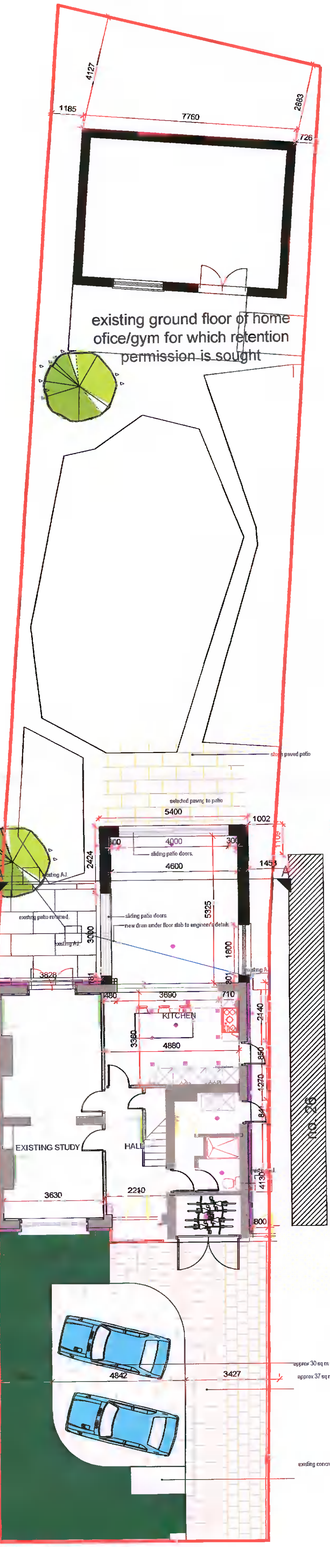

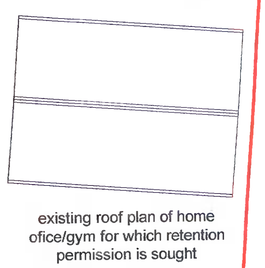

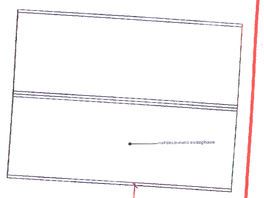

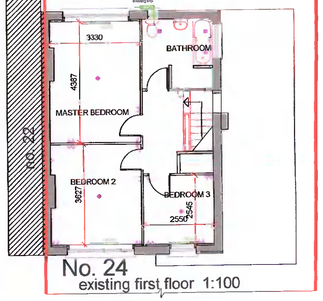

No. 24
existing first floor 1:100

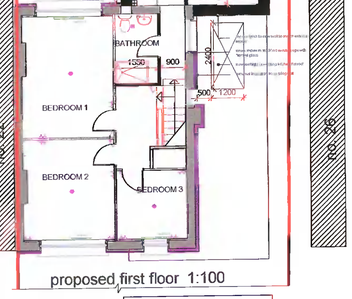

proposed first floor 1:100

No. 24
exising ground floor

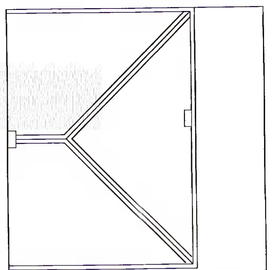

Existing roof plan

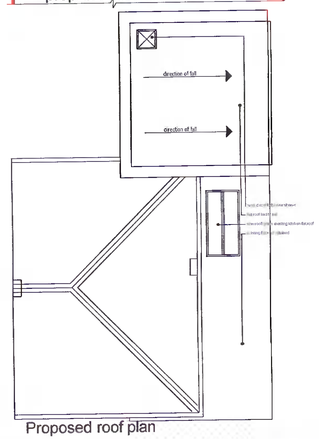

Proposed roof plan

Rev	Date	Notes

Drawing prepared by:

Kieran Rush, 24 Templeville Rd., Dublin 6w
Telephone: 087 2513013

Project

Extension to 24 Templeville Rd.

Drawing Title

Existing and Proposed
ground & first floor plans

Scale	Date	Drawn	Checked
1:100		KR	

Job Number	Drwg. Number	Revision
	1-01	

Do not scale off this drawing. Work from indicated dimensions only. All site dimensions to be verified by Contractor and any discrepancies are to be reported to Kieran Rush. All indicated dimensions are finished dimensions unless noted otherwise. © Kieran Rush 2006.