NOTE
1. No dimensions to be scaled from this drawing
2. All dimensions to be checked on site.
3. This drawing to be read in conjunction with relevant consultants drawings

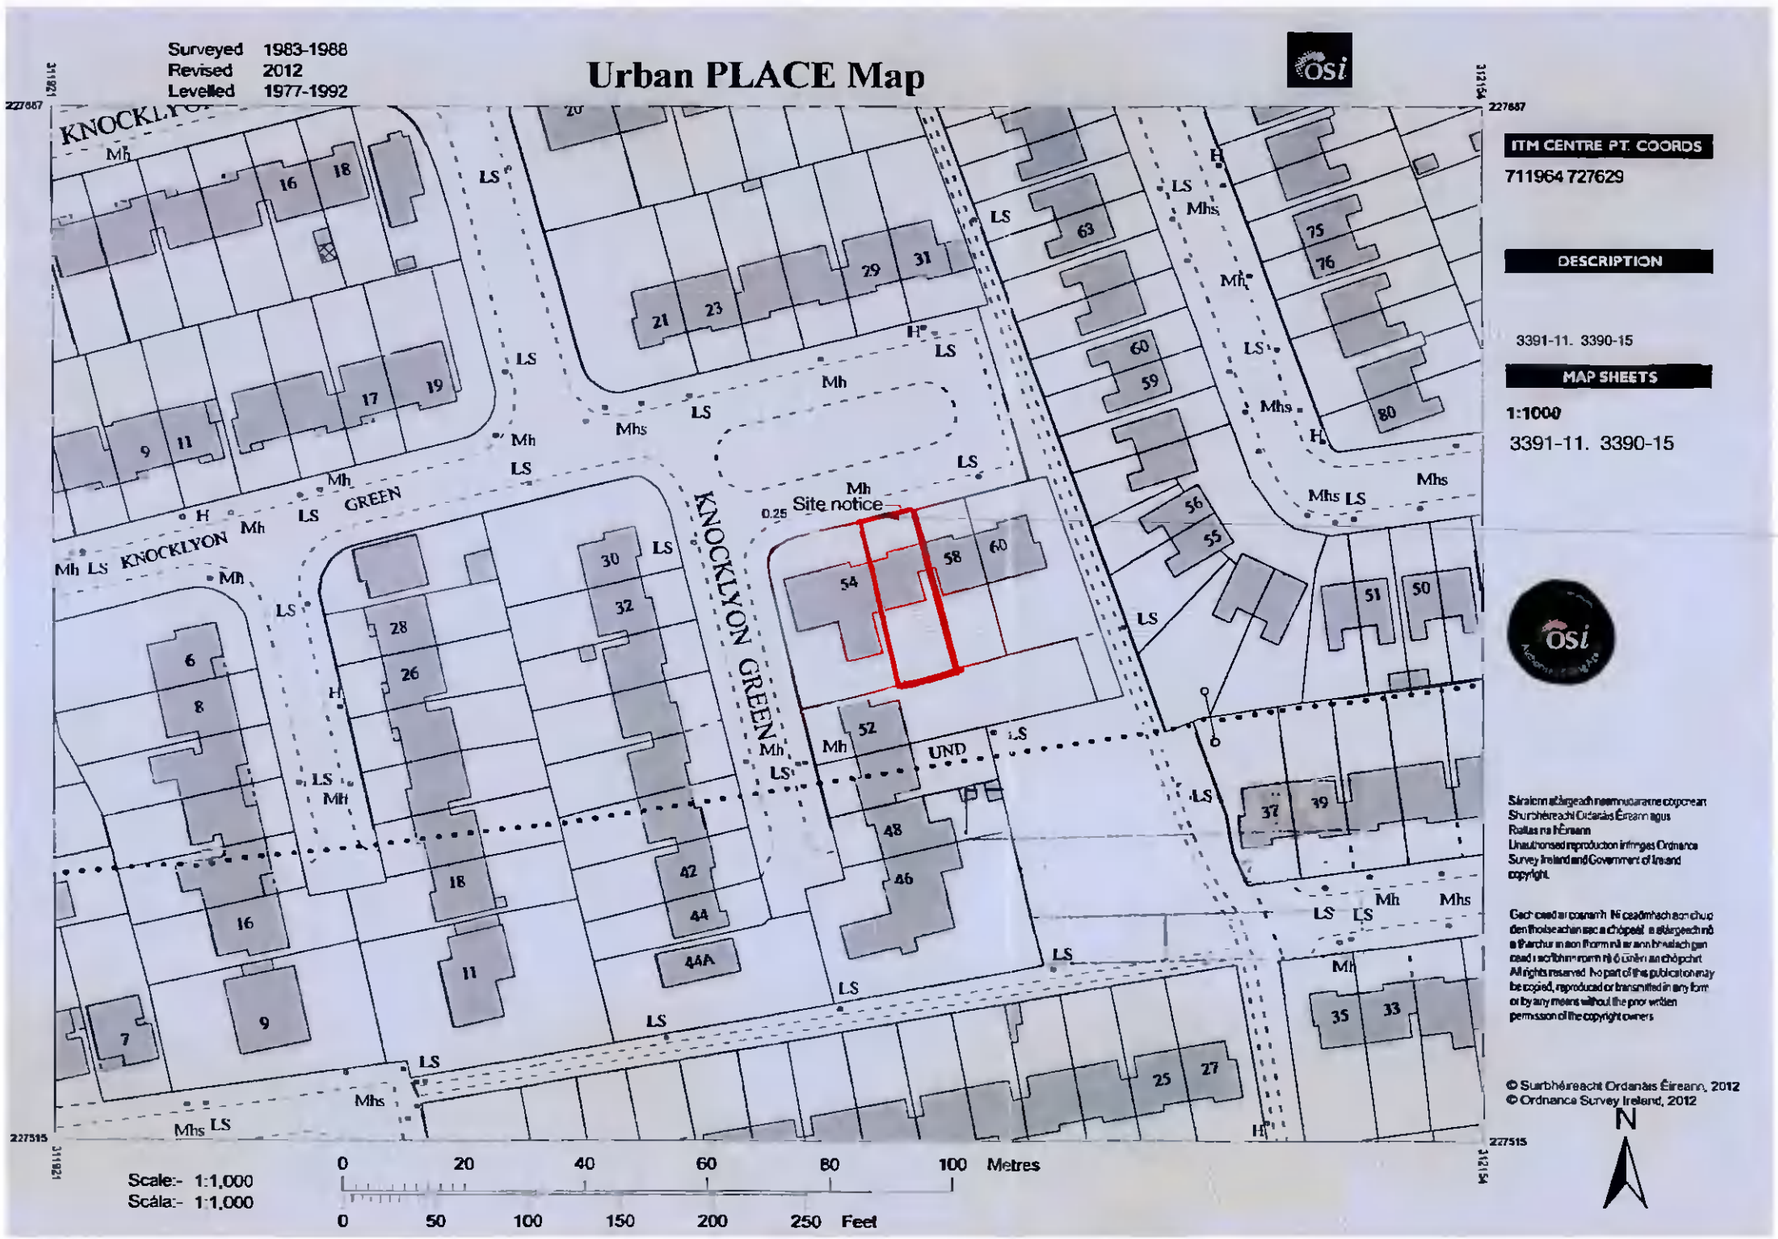

Location of Site Notice

Site location map
1:1000

Site Boundary

Ordance Survey ref No: 3391-11, 3390-15

OSI licence Number: AR0100722

Site Location Map

22–279–PD–000

Alan and Niamh MacMenamin
Extension and refurbishment at 56 Knocklyon Green

NOONAN MORAN
ARCHITECTURE