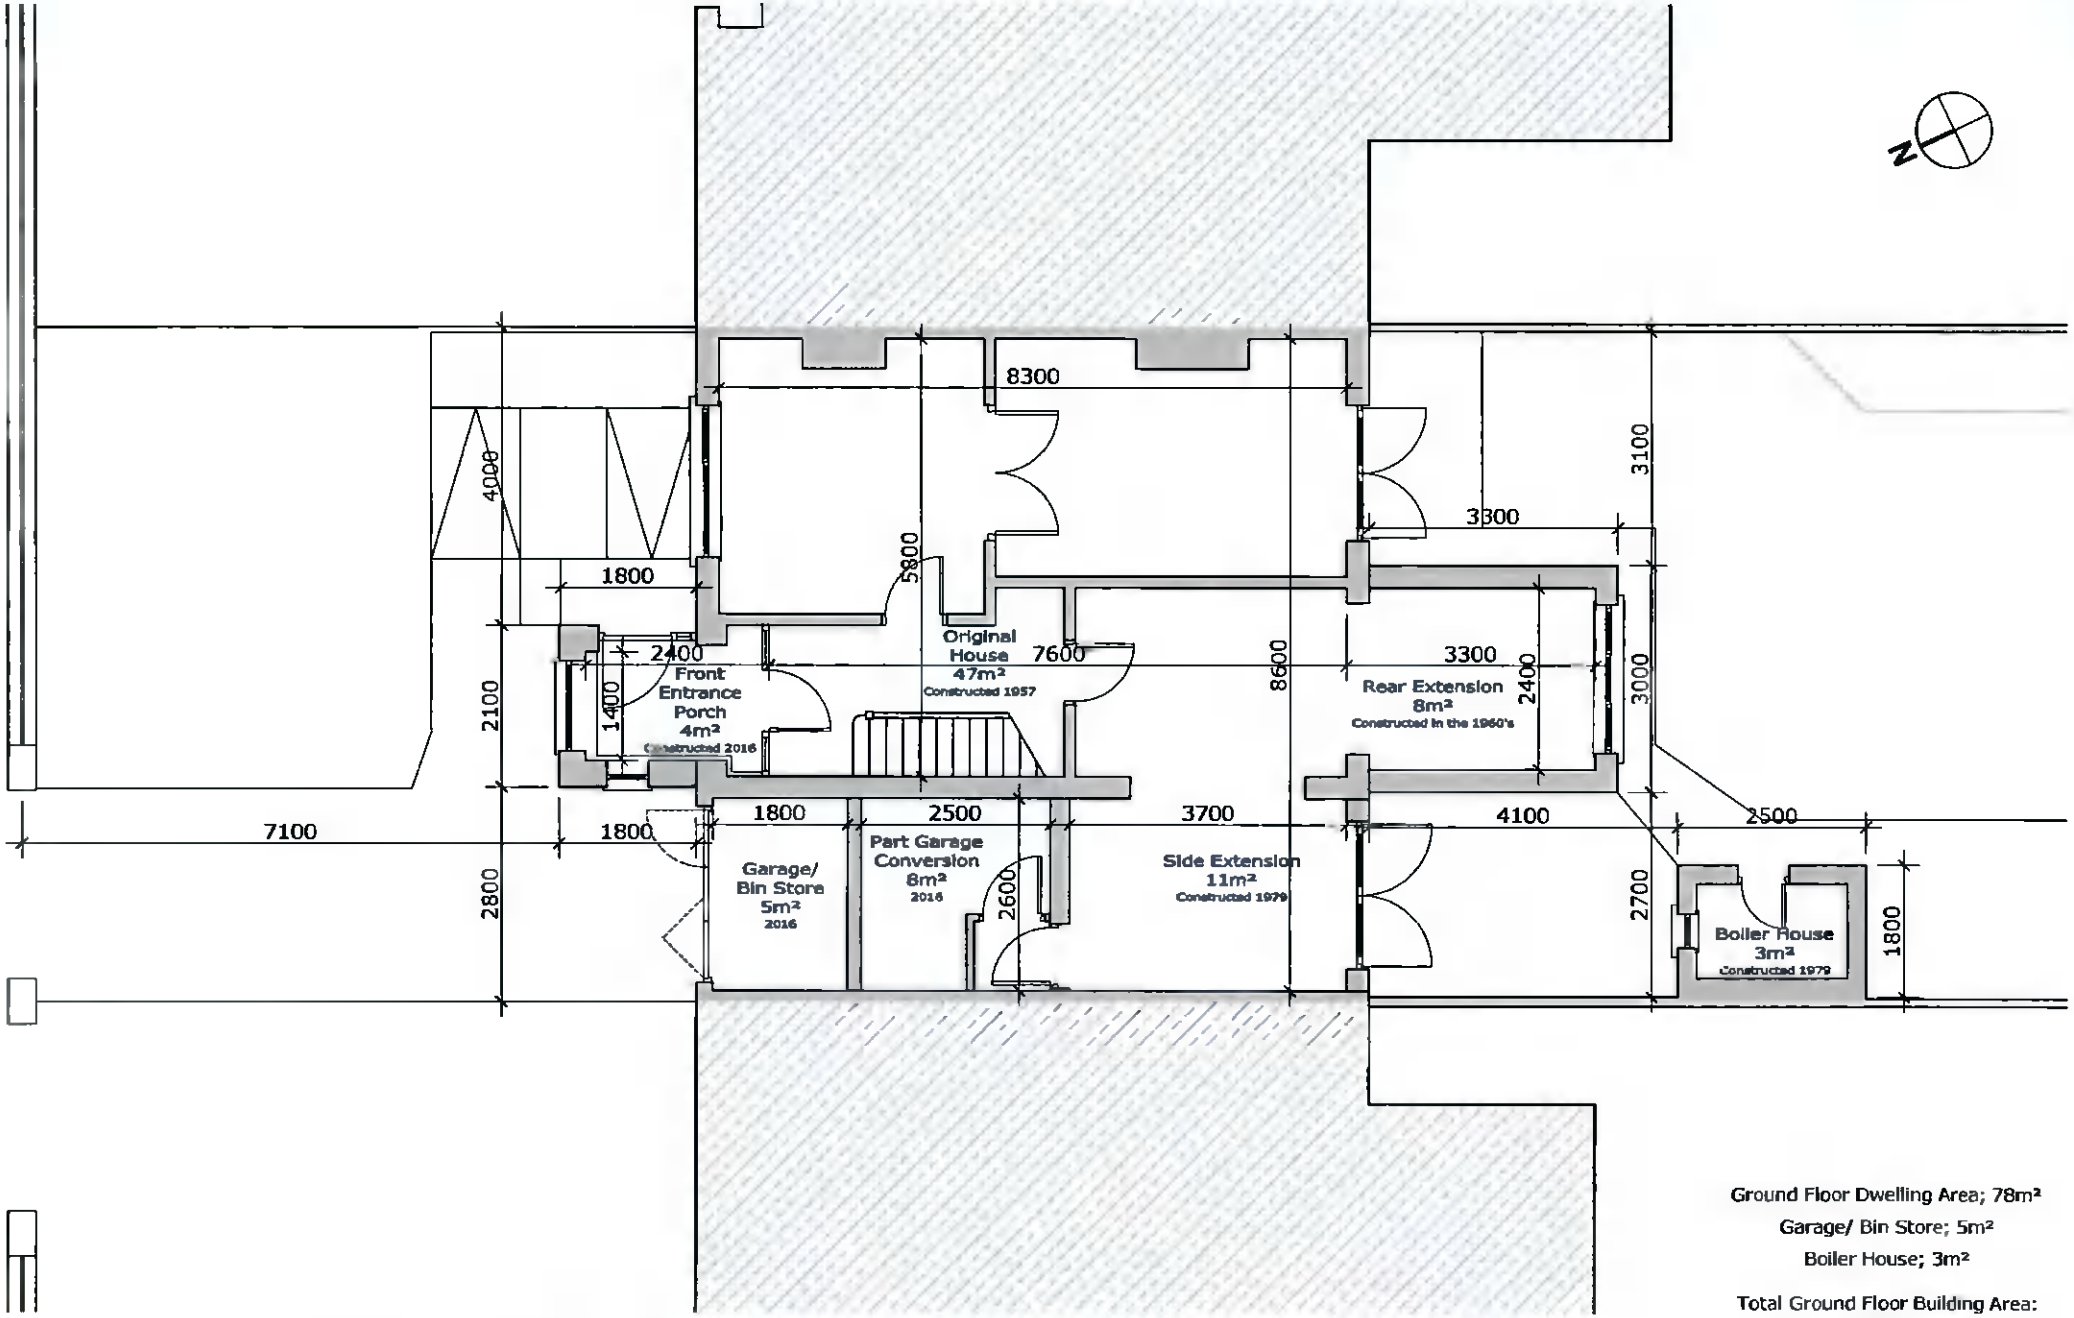

Ground Floor Dwelling Area; 78m²

Garage/ Bin Store; 5m²

Boiler House; 3m²

Total Ground Floor Building Area: 86m²

Work Stage: Retention Planning Application; 4 May 2022	Project: 14 Templeville Drive		
	Ground Floor Plan		1:100@A4
	pdt2299-7-004	3.5.22	Peter Thompson	20 April 2022

pdt-architect

Peter Thompson