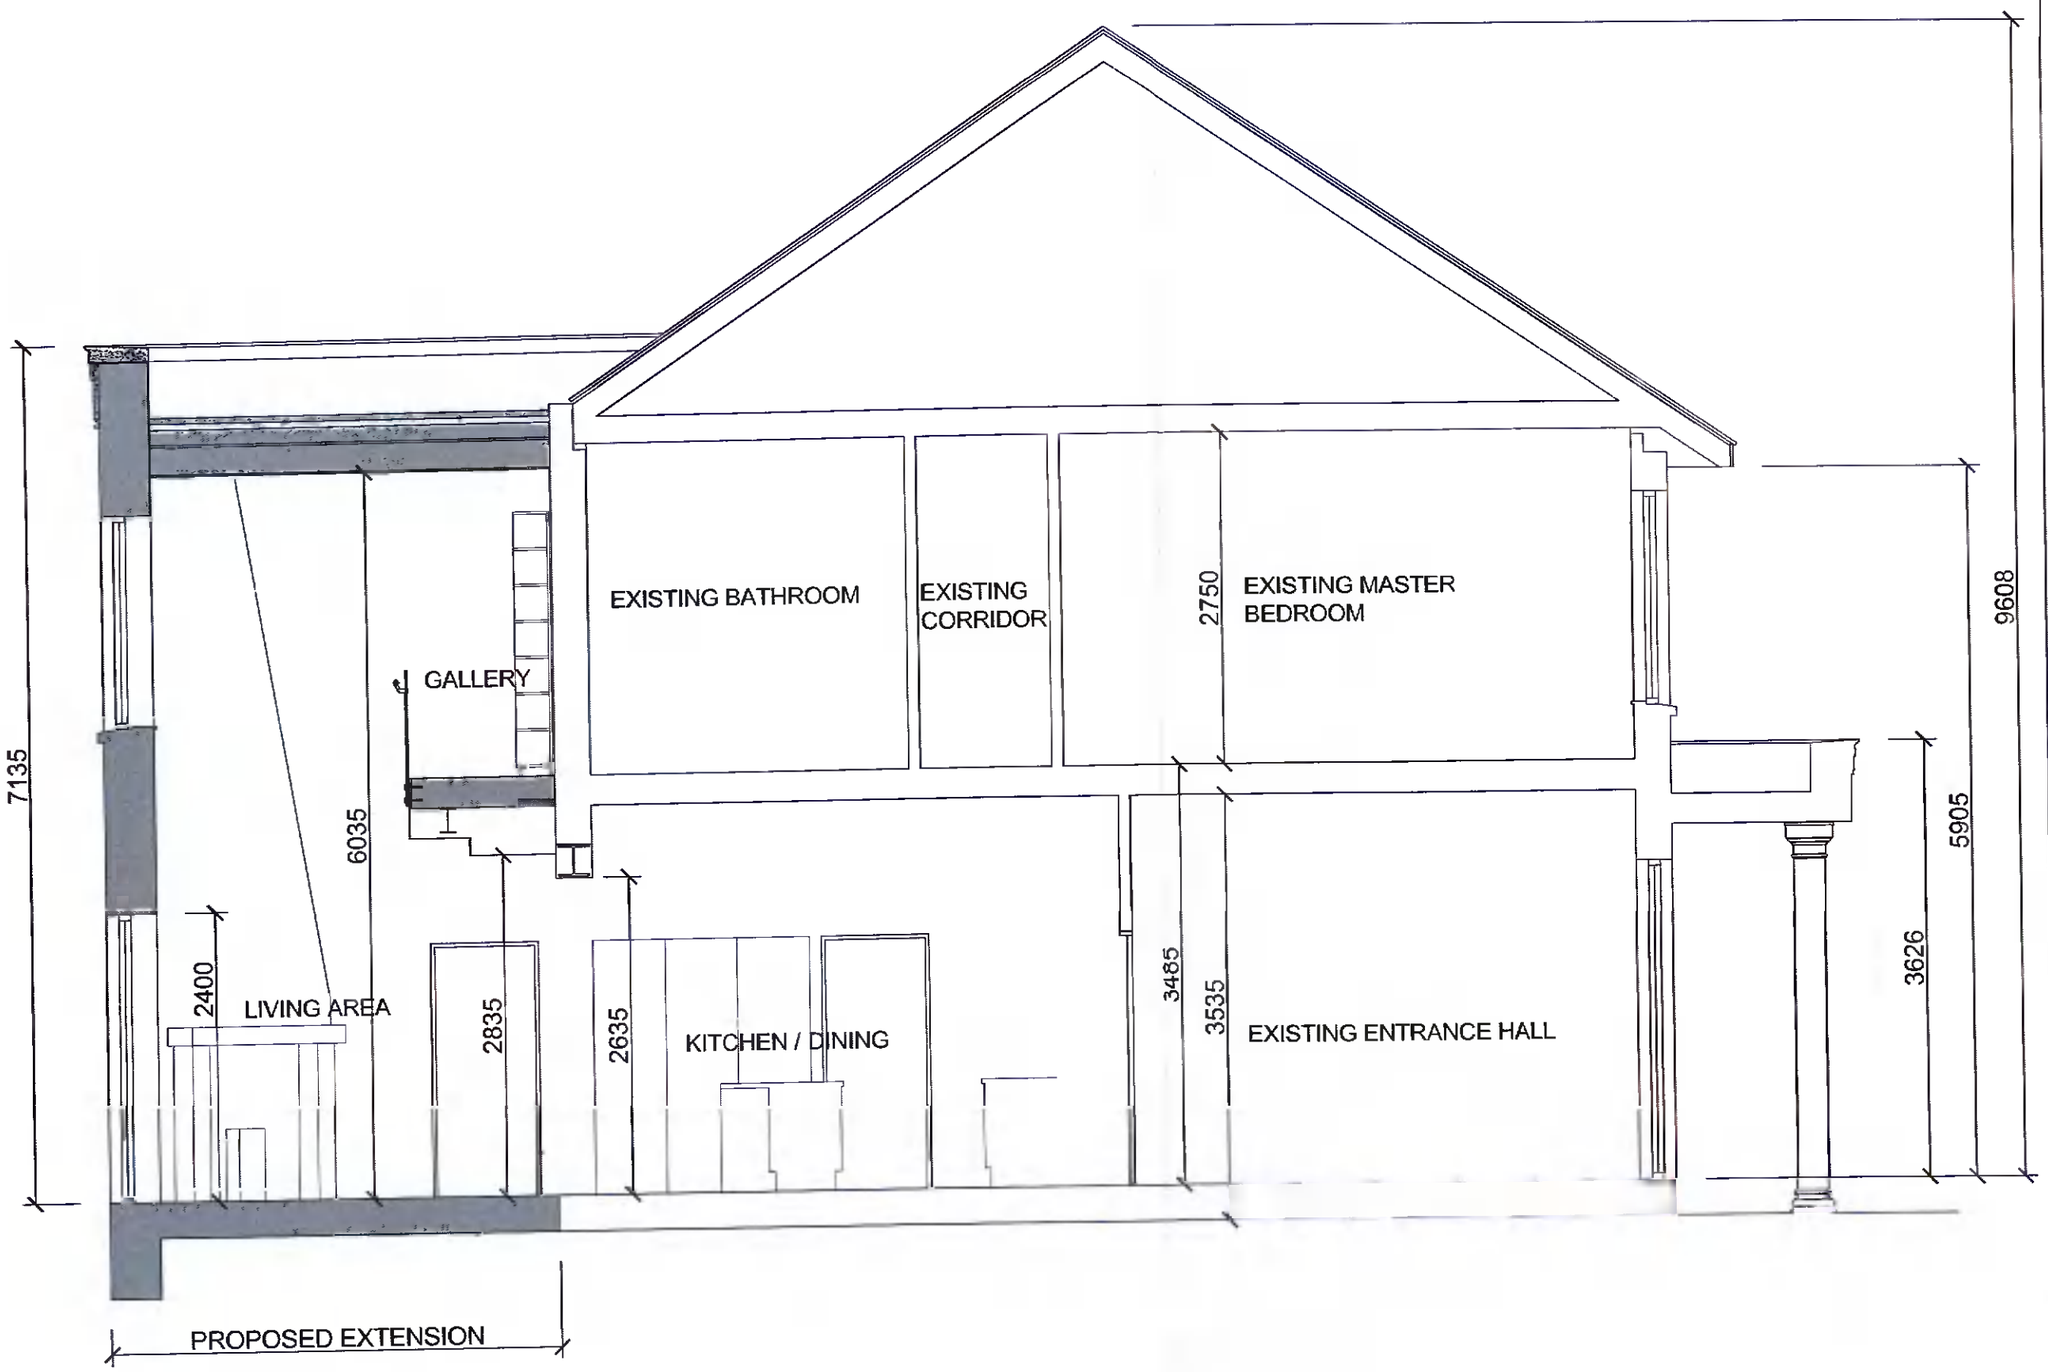

REV	DATE	DETAILS OF ISSUE	INITIALS

STATUS OF DRAWING

	000 SURVEY/EXISTING (S)		500 CONSTRUCTION (C)
	100 SKETCH DESIGN (SK)		600 AS BUILT AB)
■	200 PLANNING (PL)		
	300 WORKING DRAWING (W)		
	400 TENDER (T)		PRELIMINARY (P)

MRL architects
56 ARMAGH ROAD, NEWRY, CO DOWN, BT35 6DN
028 302 53755
design@mrlarch.co.uk

CLIENT
HUGH COURTNEY

PROJECT
Proposed 2 Storey Rear Extension to Existing Dwelling at Cooldrinagh Lane, Leixlip, Co. Dublin, W23 P8D3

TITLE
Proposed Section AA

SCALE	DRG NO		REVISION
1:50 @ A3	FB1557 – 207		
DATE: 28.04.2022	DRAWN: Kevin O'Connor	CHECKED Eamon Larkin	

A0 A1 A2 A3 ✕