EXISTING DEVELOPMENT

FRONT ELEVATION

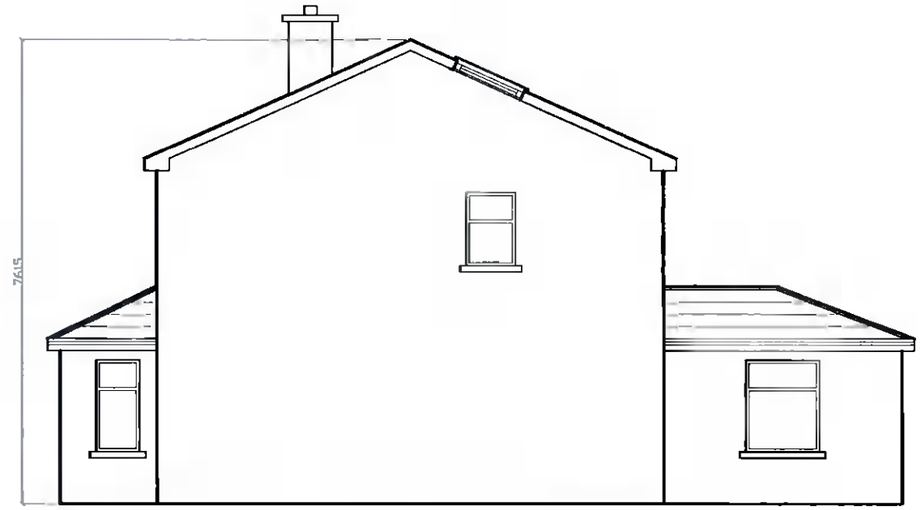

SIDE ELEVATION

REAR ELEVATION

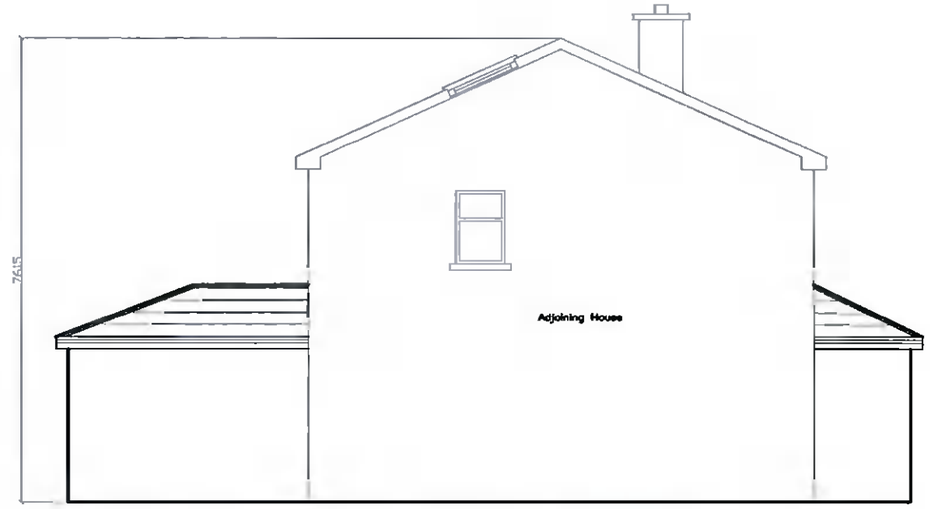

SIDE ELEVATION

Prepared By:
derek w h y t e
BSc Tech Eng BEng MBEI MIPI MSc Spatial Planning
Mob - 086 6001194
email - info@derekwhyte.ie
Great Connell,
Newbridge,
Co.Kildare.
Planning Consultant

Client: John Gaynor	Draft: Planning Permission
Project: Proposed development at, 13 Elmcastle Green, Kilnamanagh, Dublin 24, D24 H4FA.	Drg. Type: ELEVATIONS
Date: April 2022 / Scale: 1:100	Drg No: PM/PLN-004