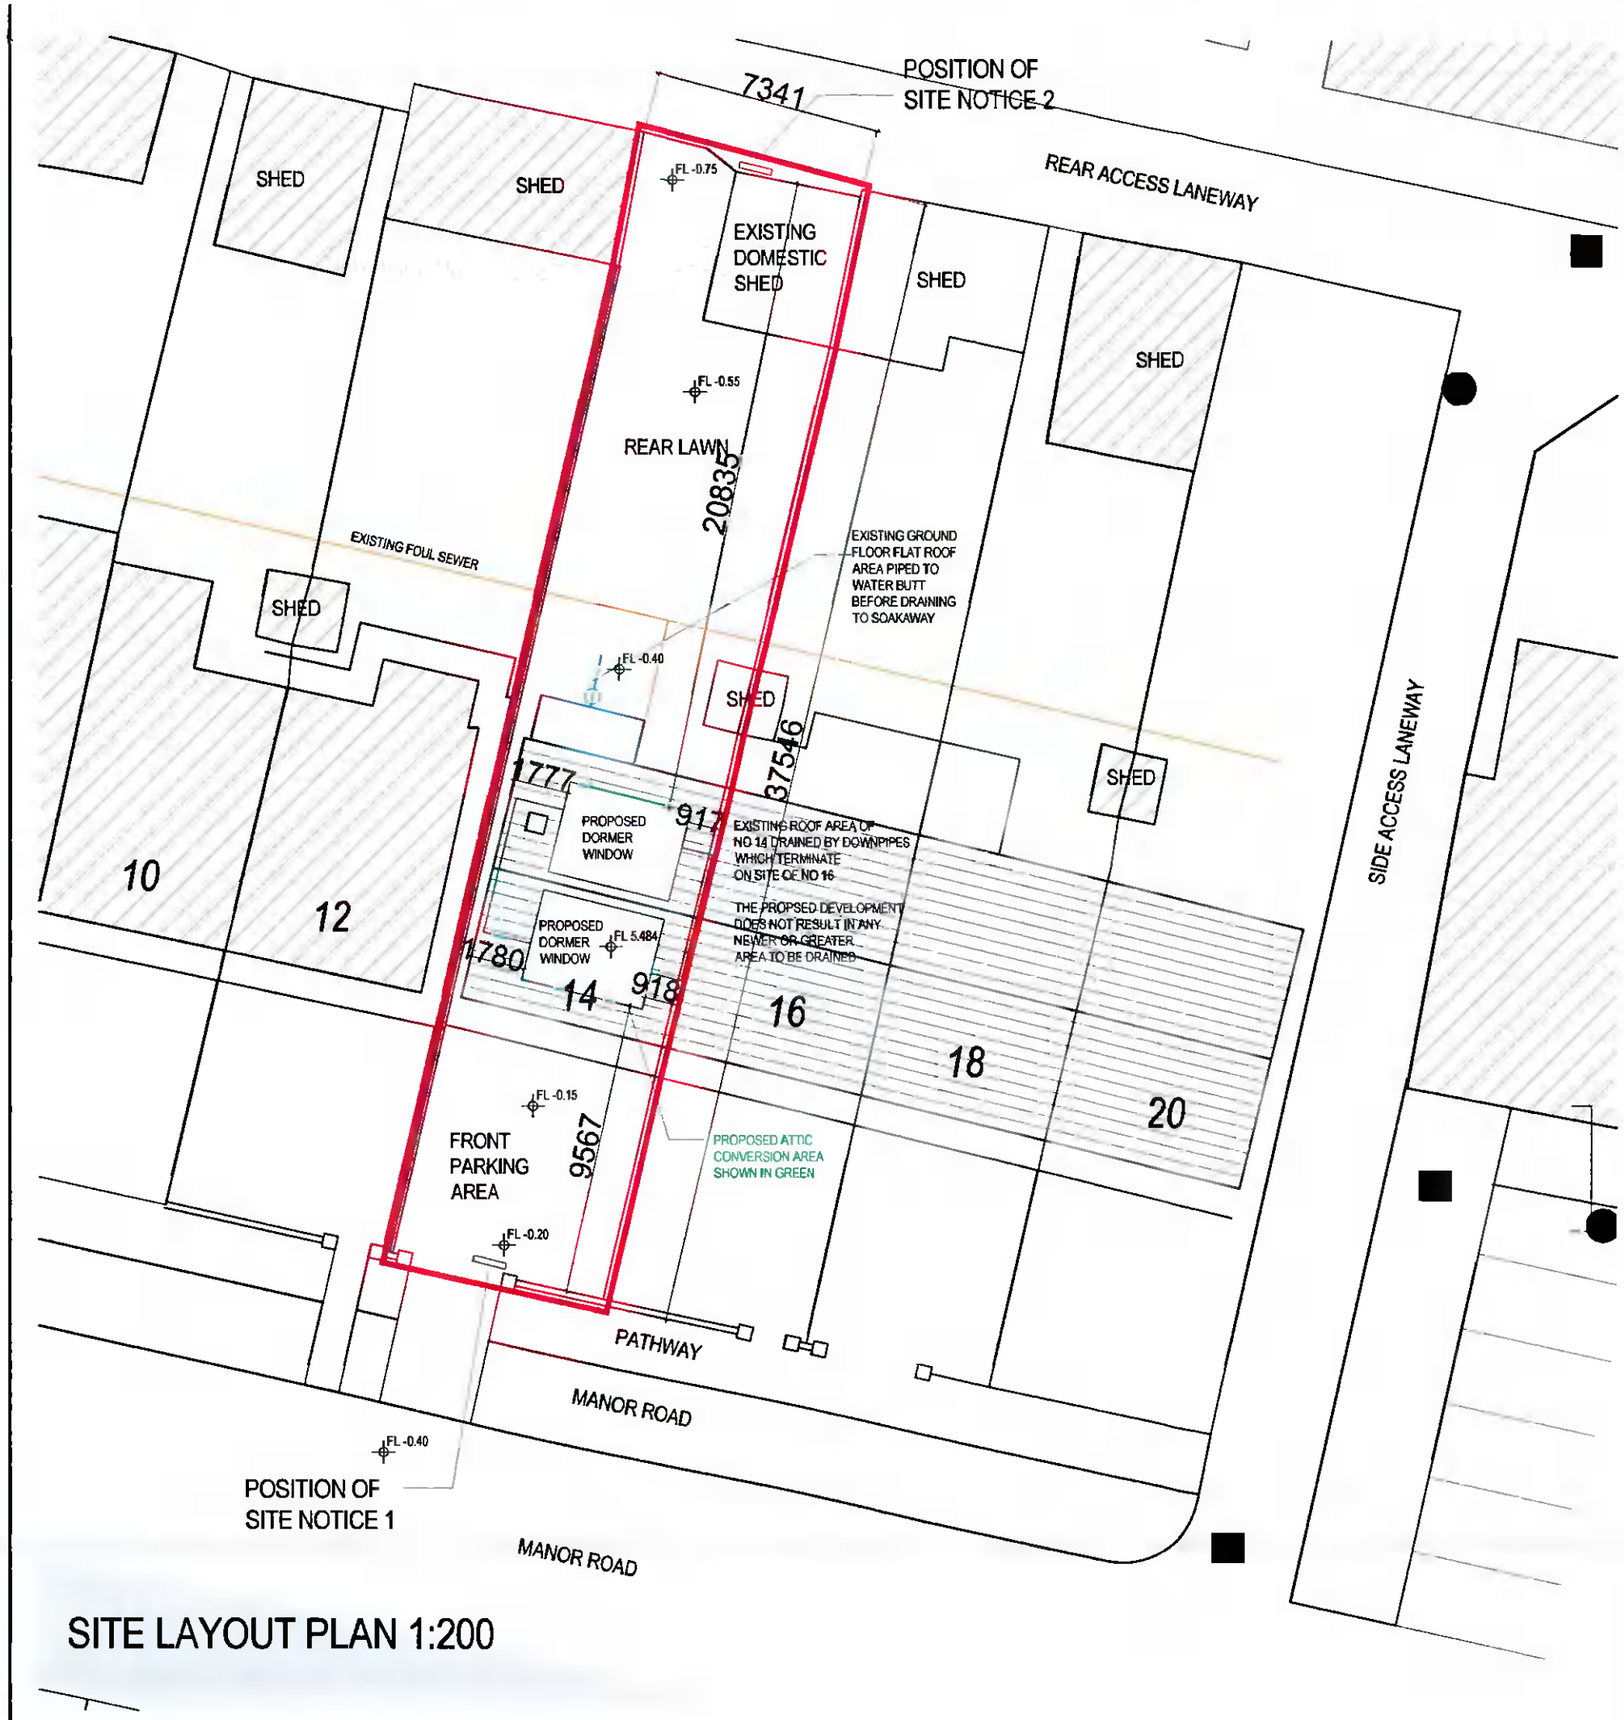

SITE AREA = 0.0268 HECTARES

SITE LAYOUT PLAN 1:200

ADRIAN HENNESSY *Dip Arch. Tech.*
No. 21 Ballymorris Manor, Portarlington, Co. Laois.
Telephone: (087) 6289924 email: adrian@adrianhennessyarchitech.com

CLIENT:	Denise and David O Mahony				
PROJECT:	14 Manor Road, Dublin 20				
DATE:	May 05 2022	SCALES: 1:200	DRAWN BY: Adrian Hennessy Dip. Arch. Tech.		
DRAWING:	SITE LAYOUT PLAN	DRAWING No.	03	2022 01 0001	ISSUE: A
DWG. FILE:	C:\WINDOWS\Desktop\Office Work\800's.dwg				