1 **South East Elevation**
1 : 100

4 **North West Elevation**
1 : 100

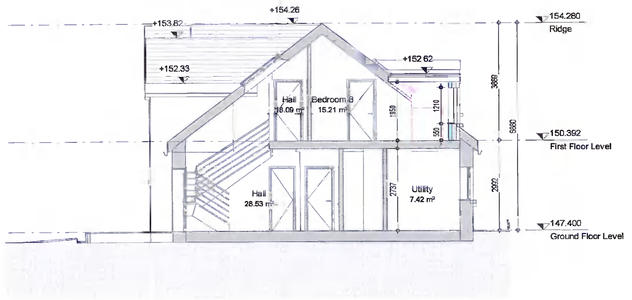

6 **Section 1**
1 : 100

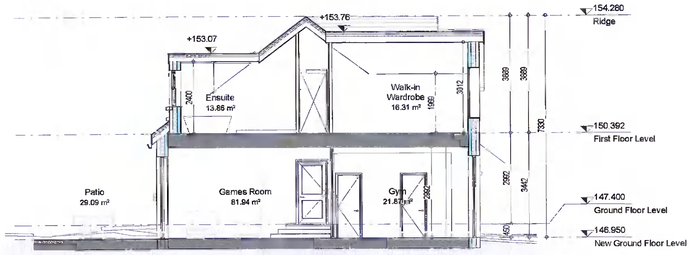

7 **Section 2**
1 : 100

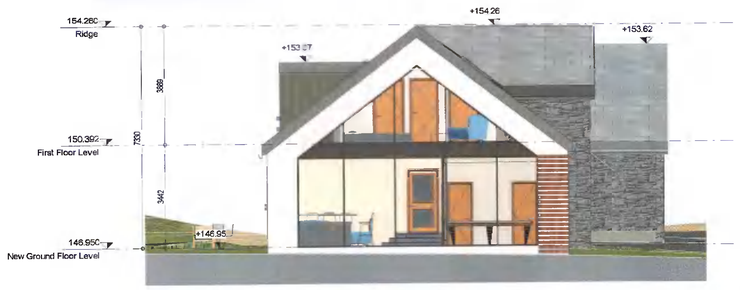

2 **North East Elevation**
1 : 100

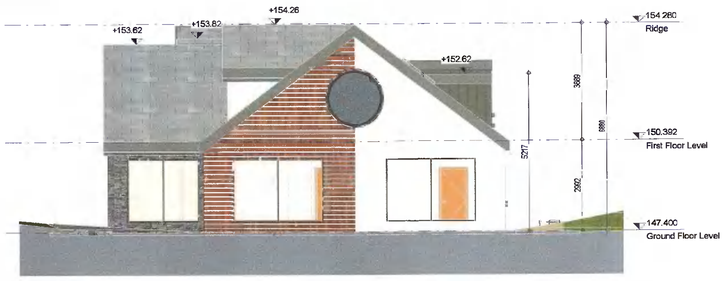

3 **South West Elevation**
1 : 100

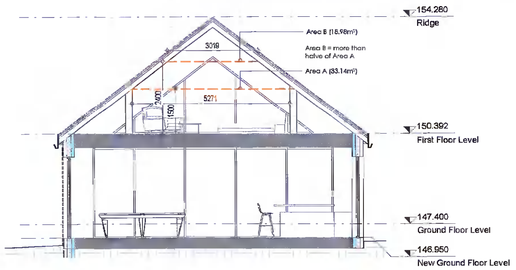

8 **Section 3**
1 : 100

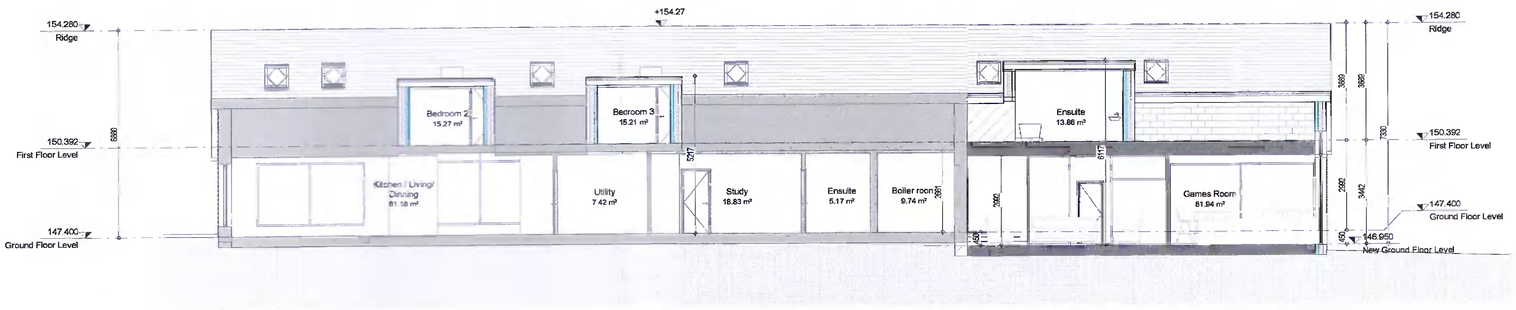

5 **Section A**
1 : 100

Reference Image showing the style and working of the Proposed Dormer Windows to the Bedrooms

GENERAL NOTES

GENERAL PRINCIPAL AND REQUIREMENTS:

1. Copyright of this drawing and all info thereon, is hereby reserved by Krüger Lyons Ltd. No unauthorized reproduction of whatever nature is permitted.
2. Wherever the terms "to approval" or "approved" are used, this shall be deemed to be the approval of Krüger Lyons / the principal agent or the client's appointed agent.
3. Any unusual, unclear, ambiguous or contradictory construction methodologies or dimensions indicated on this drawing must be brought to the attention of the principal agent for clarification, before commencing with the construction thereof.
4. This drawing must be read in conjunction with any other specification or consultant's drawings being referred to herein.
5. In the event of this drawing being issued in conjunction with any specification and/or engineer's / consultants drawings, the latter will have priority over these drawings and must be taken as correct and prevailing.

Rev No	Revision Description	Date

Slade RFI Response
Planning Application Reference no. SD21B/0496

krüger/Lyons Architecture

W: www.krugerlyons.ie E: info@krugerlyons.ie T: +353 (0)1 469 3703
A: Citywest Business Centre, 3013 Lake Drive, Citywest,Dublin 24 D24 YXW2

PLANNING

CURRENT

PROJECT
Thompson House Extention
CLIENT
Dave Thompson
SITE
Slade, Saggart, Co. Dublin. D24CA38
PROJECT NO: 21.09
DRAWING NO: 200
DRAWING NAME: Proposed Elevations & Section

CIAT CHARTERED PRACTICE
RIAI 2022

DATE	SCALE	PAPER SIZE	DRAWN	CHECKED	PHASE
18/05/2022 17:14:25	1 : 100	A1	DR	LK	RFI