GENERAL NOTES

GENERAL PRINCIPAL AND REQUIREMENTS:

1. Copyright of this drawing and all info thereon, is hereby reserved by Krüger Lyons Ltd. No unauthorized reproduction of whatever nature is permitted.
2. Wherever the terms "to approval" or "approved" are used, this shall be deemed to be the approval of Krüger Lyons / the principal agent or the client's appointed agent.
3. Any unusual, unclear, ambiguous or contradictory construction methodologies or dimensions indicated on this drawing must be brought to the attention of the principal agent for clarification, before commencing with the construction thereof.
4. This drawing must be read in conjunction with any other specification or consultant's drawings being referred to herein.
5. In the event of this drawing being issued in conjunction with any specification and/or engineer's / consultants drawings, the latter will have priority over these drawings and must be taken as correct and prevailing.

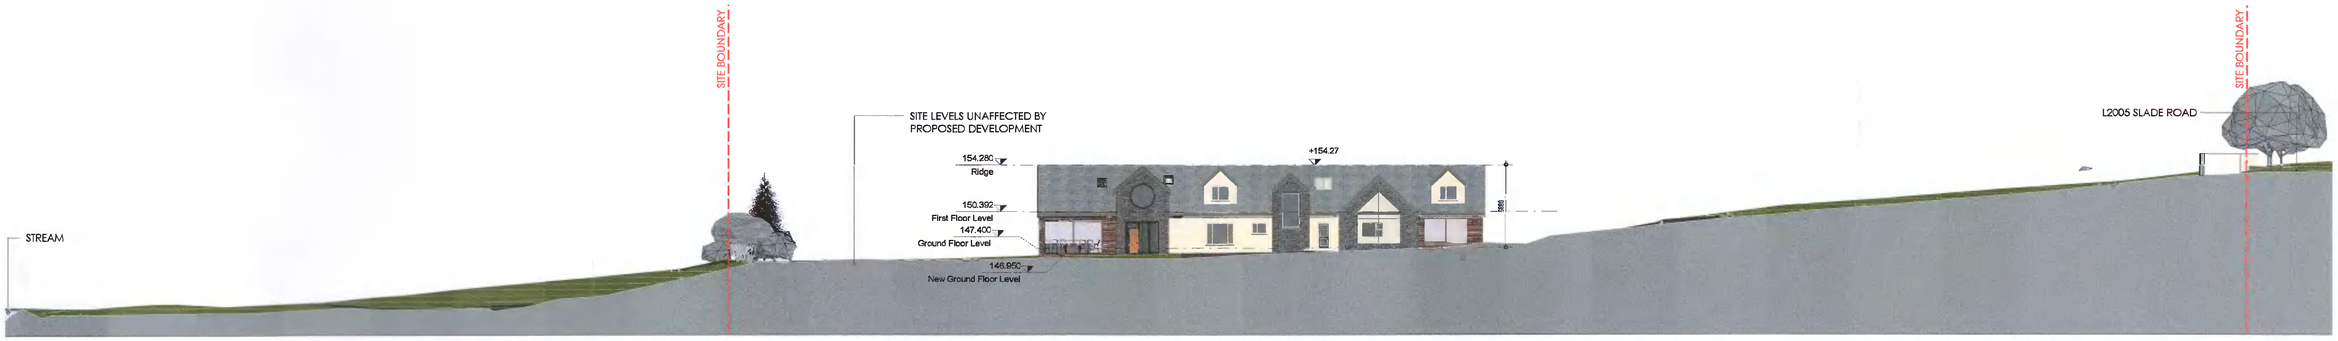

1 **Contiguous North West Elevation**
1 : 250

2 **Contiguous South East Elevation**
1 : 250

3D View - North West Elevation

3D View - North Elevation

Rev No	Revision Description	Date

Slade RFI Response
Planning Application Reference no. SD21B/0496

krüger/Lyons architecture
W: www.krugerlyons.ie E: info@krugerlyons.ie T: +353 (0) 469 3703
A: Citywest Business Centre, 3013 Lake Drive, Citywest,Dublin 24 D24 YWV2

PLANNING

PROJECT: Thompson House Extention
CLIENT: Dave Thompson
SITE: Slade, Saggart, Co. Dublin. D24CA36
PROJECT No: 21.09
DRAWING NO: 201
DRAWING NAME: Contiguous Elevations & 3D Views
DATE: 18/05/2022 17:15:10
SCALE: 1:250
PAPER SIZE: A1
DRAWN: DR
CHECKED: LK
PHASE: RFI

CIAT CHARTERED PRACTICE
RIAI 2022