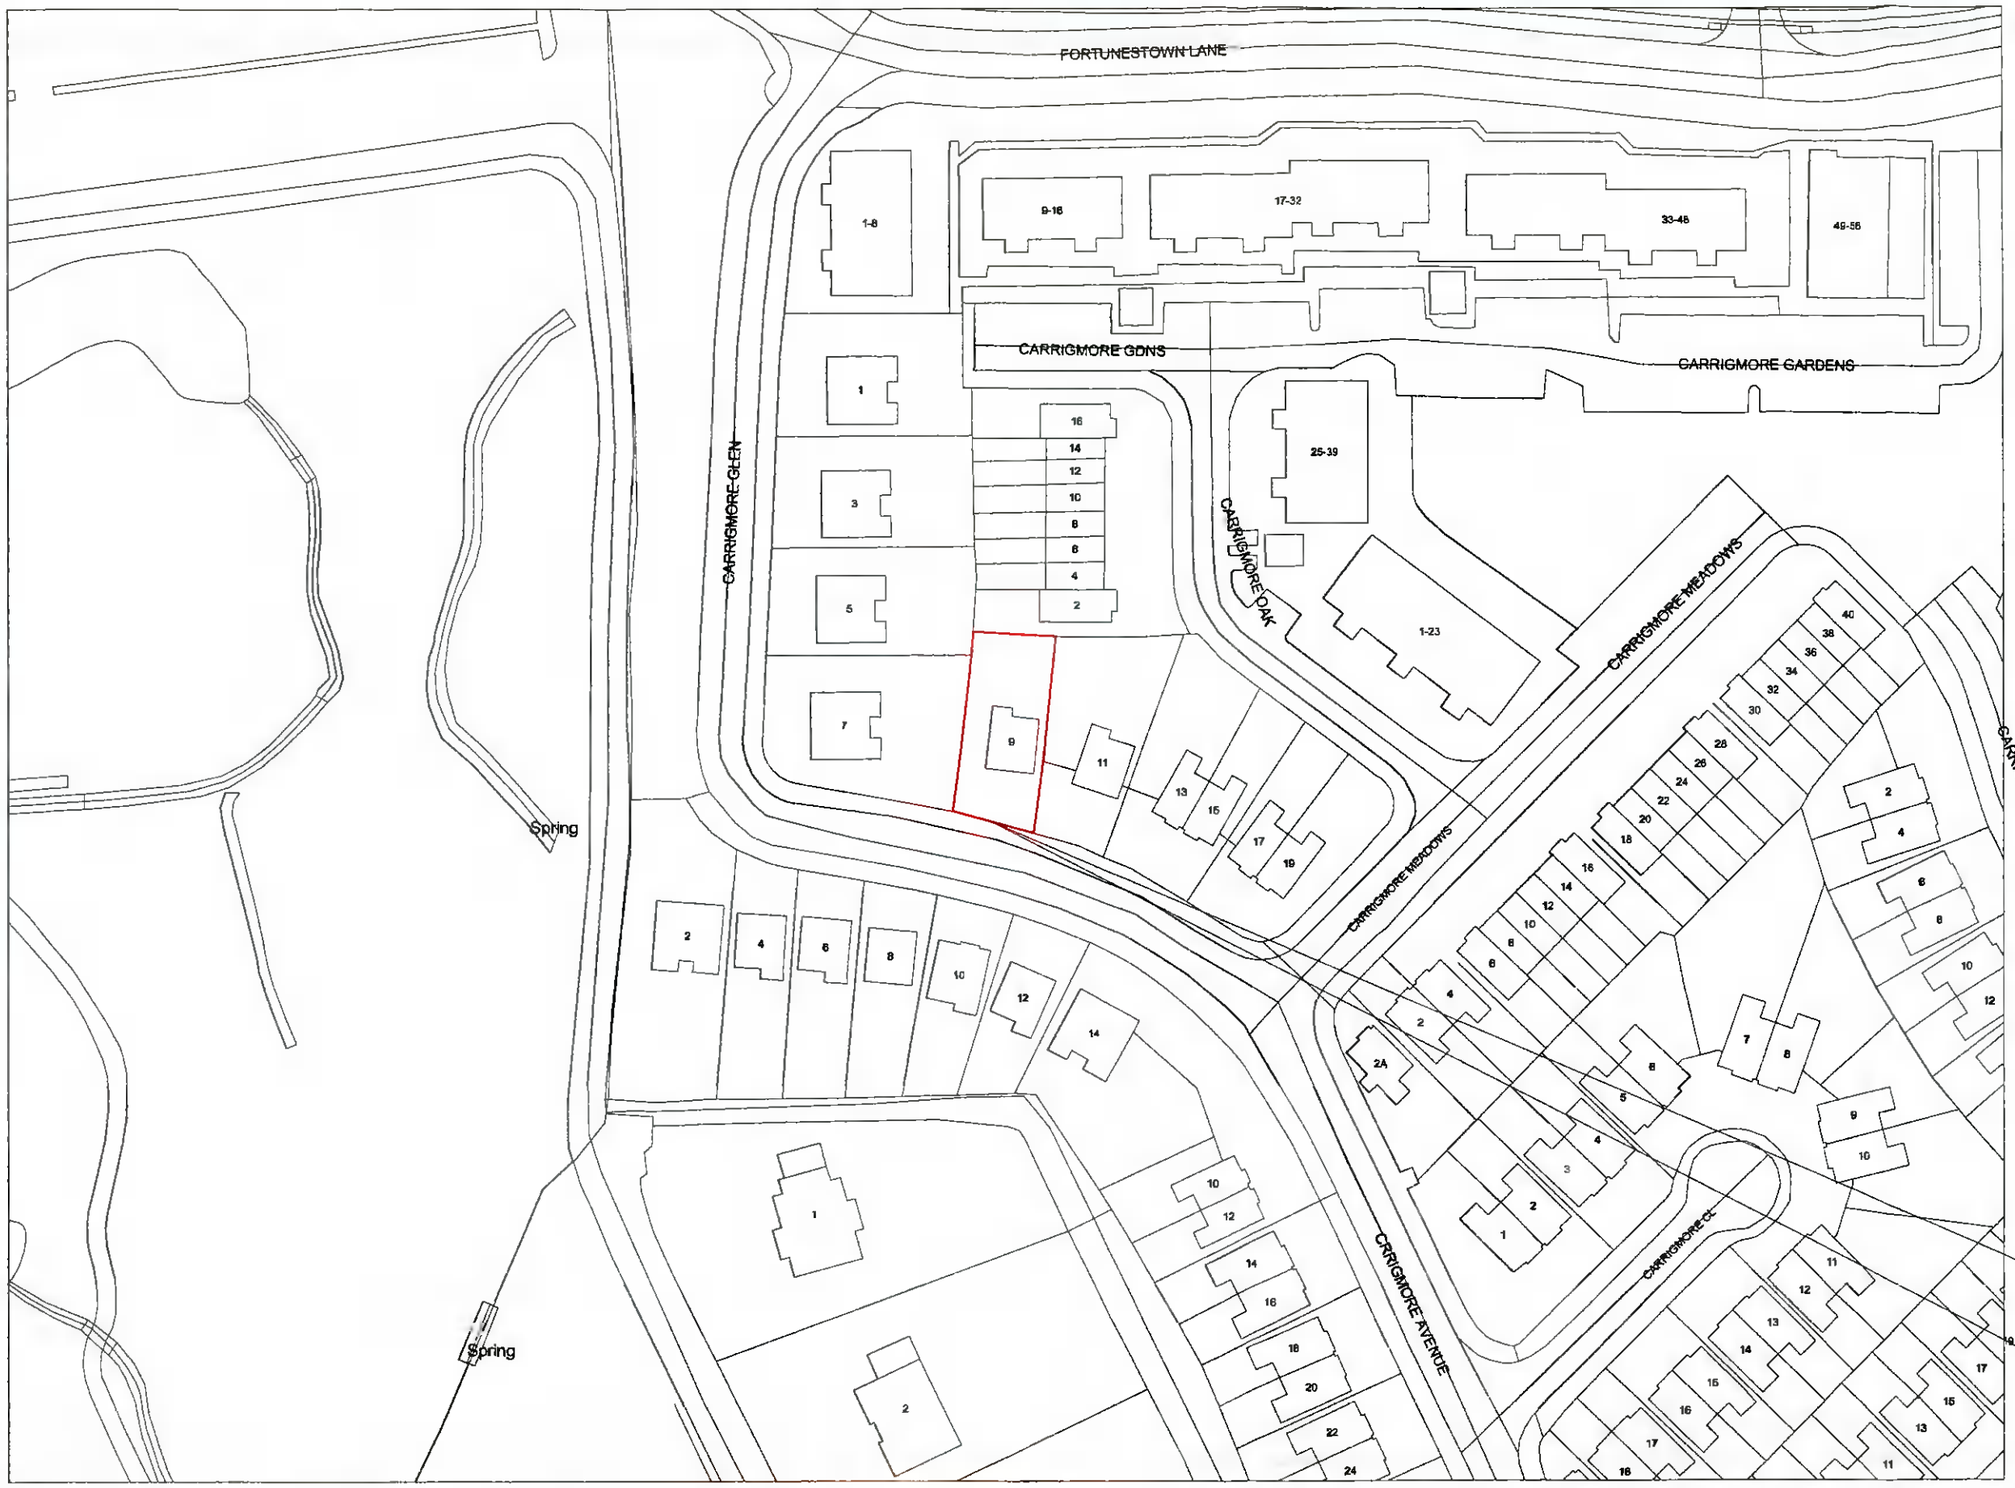

Description:
Digital Landscape Model (DLM)

Publisher / Source:
Ordnance Survey Ireland (OSI)

Data Source / Reference:
PRIME2

File Format:
Autodesk AutoCAD (DWG_R2013)

File Name:
v_502643_2_1.dwg

Clip Extent / Area of Interest (AOI):
LX,LLY= 704383.0,726868.0
LRX,LLY= 704715.0,726868.0
ULX,ULY= 704383.0,727134.0
URX,URY= 704715.0,727134.0

Projection / Spatial Reference:
Projection= IRENET95_Irish_Transverse_Mercator

Centre Point Coordinates:
X,Y= 704549.0,726993.0

Reference Index
Map Series | Map Sheets
1:2,500 | 3389-C

Data Extraction Date:
Date= 25-Apr-2022

Source Data Release:
DCMS Release V1.151.113

Product Version.
Version= 1.4

License / Copyright:
Ordnance Survey Ireland 'Terms of Use' apply.
Please visit 'www.osi.ie/about/terms-conditions'.

© Ordnance Survey Ireland, 2022

Compiled and published by Ordnance Survey Ireland, Phoenix Park, Dublin 8, Ireland.

Unauthorised reproduction infringes Ordnance Survey Ireland and Government of Ireland copyright

All rights reserved. No part of this publication may be copied, reproduced or transmitted in any form or by any means without the prior written permission of the copyright owners.

The representation on this map of a road, track or footpath is not evidence of the existence of a right of way.

Ordnance Survey maps never show legal property boundaries, nor do they show ownership of physical features.

1 OS Map
1 : 1000

LEGEND

Site Boundary Line 434m2 = 0.107 acre

PLANNING APPLICATION

Revision Description	Date	Rev. No.	Issued by
Planning Application	12/05/2022	P01	NZ

Figured dimensions only to be used. This drawing is copyright of Natalia Zarebska. All information is shared as per approved use in accordance with ISO19650-1:2018, Table 5, Standard Codes for Suitability of Models and Documents and the BAF. If the Status field is empty, this information has been shared at S0 - WIP.

NATALIA ZAREBSKA MRIAI, PSDP
architecture[PSDP
email: nataliazarebska@gmail.com
tel: +353 0861296635
Dublin

Project No.:	CGL	Scale @ A3:	1:1000
Project Lead:	NZ	Date Printed:	12/05/2022
Drawn By:	Author	Current Rev.:	P01
Job No.:	CGL	Status:	P01
Purpose:	Planning Application		

Project:	House Extension and Renovation
Location:	9 Carrigmore Glen, Saggart, Co. Dublin
Client:	Karen and Wayne Ashbrook
Drawing Title:	OSI Map
Drawing No.:	CGL-NZ-ZZ-DR-A-0001