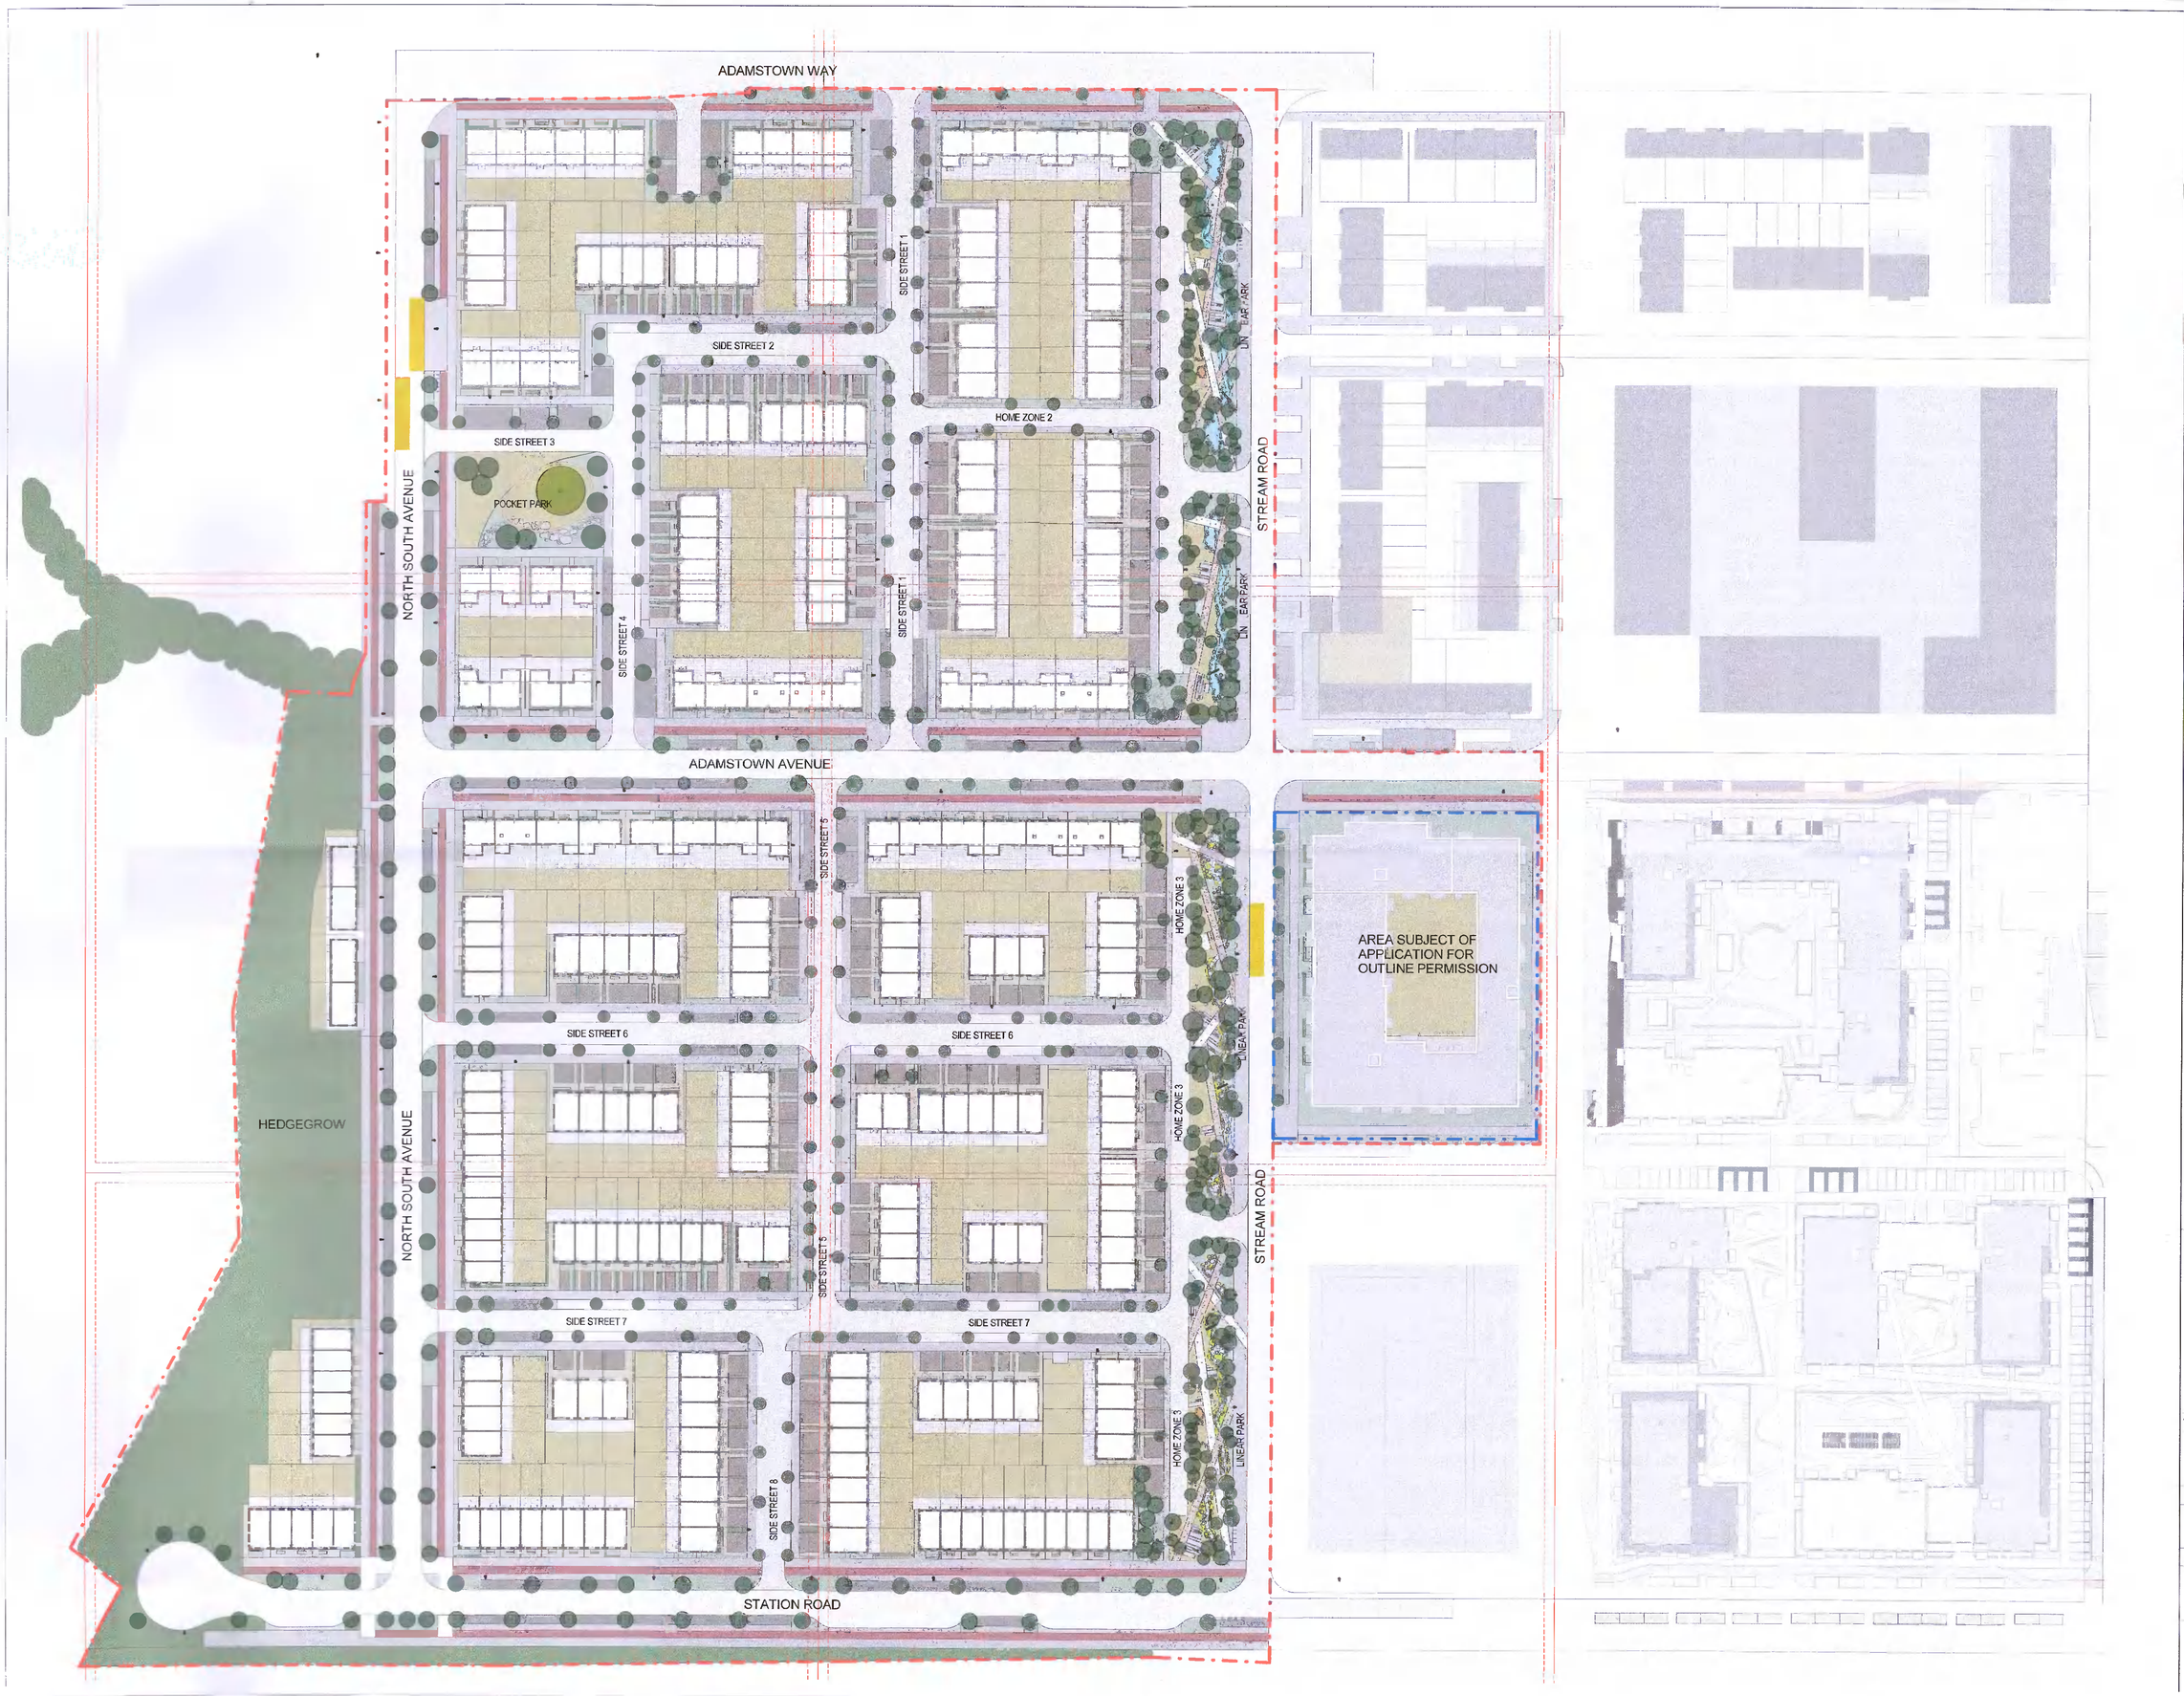

NOTE

ALL DIMENSIONS TO BE CHECKED ON SITE
NO DIMENSIONS TO BE SCALED FROM THIS DRAWING
THIS DRAWING IS TO BE READ IN CONJUNCTION WITH
RELEVANT CONSULTANTS DRAWINGS
NO PART OF THIS DOCUMENT MAY BE RE-PRODUCED OR
TRANSMITTED IN ANY FORM OR BY ANY MEANS, ELECTRONIC OR MECHANICAL
SYSTEM OF ANY KIND, WITHOUT THE WRITTEN PERMISSION
OF THE LANDSCAPE ARCHITECT AS COPYRIGHT HOLDER EXCEPT
AS ADMITTED FOR USE OF THE PROJECT FOR WHICH THE
DOCUMENT WAS ORIGINALLY ISSUED
FOR DRAWING INDEX, GENERAL NOTES, REFER TO
DWG L1-003

CLIENT:

ADAMSTOWN STATION AND BOULEVARD LTD.

ARCHITECTS:

MDO ARCHITECTS

LEGEND

- SITE BOUNDARY
- AREA SUBJECT OF FUTURE OUTLINE PERMISSION
- P1 - PUBLIC REALM FOOTPATH - INSITU CONCRETE
- P2 - CYCLE PLATH - COLOURED TARMAC
- P3 - STREET PARKING - BLOCK PAVING
- P4 - OFF-STREET PARKING - BLOCK PAVING WITH CHARCOAL TRIM
- P5 - PRIVATE AMENITY SPACE - BLOCK PAVING
- P6 - PRIVATE AMENITY SPACE - FLAG PAVING
- P7 - PARK PAVING - EXPOSED AGGREGATE INSITU CONCRETE
- P8 - PARK PAVING - SELF BINDING GRAVEL
- P9 - SOFT POUR PAVING
- P10 - HOME ZONE - BUFF COLOURED HIGH FRICTION PAVING
- P11 - ROAD - ASPHALT
- PROPOSED TREE
- EXISTING TREE
- BENCH
- NATURAL PLAY - LOGS
- PRECAST CONCRETE BRIDGE WITH RAILING
- PROPOSED BUS STOP
- LAWN
- SHRUB PLANTING
- HEDGE PLANTING
- WILDFLOWER PLANTING
- EMERGENT AQUATIC PLANTING
- SHALLOW POOL / CHANNEL
- MEADOW GRASS
- SWALE
- NATURAL PLAY
- STEPPING STONES
- POCKET GARDENS
- BOULDERS
- LIGHT POLES

ADAMSTOWN BOULEVARD

REVISIONS

Job No.	23A2A	Drawn By	KFR
Dwg No.	L1-100	Checked By	JM
Scale	1:500 @ A1	Date	APRIL 2022

JOB DESCRIPTION

Site	ADAMSTOWN BOULEVARD
Project	ADAMSTOWN BOULEVARD PHASE 1
Title	GENERAL ARRANGEMENT PLAN

NMP
Niall Montgomery + Partners

Architects: 33 Rock Road Williamstown, Blackrock, Co. Dublin
Telephones: 2121 600 Fax: 2121 607 E-mail: info@nmp.ie