Landscape Boundary Plan SHD *Scale (1:500)*

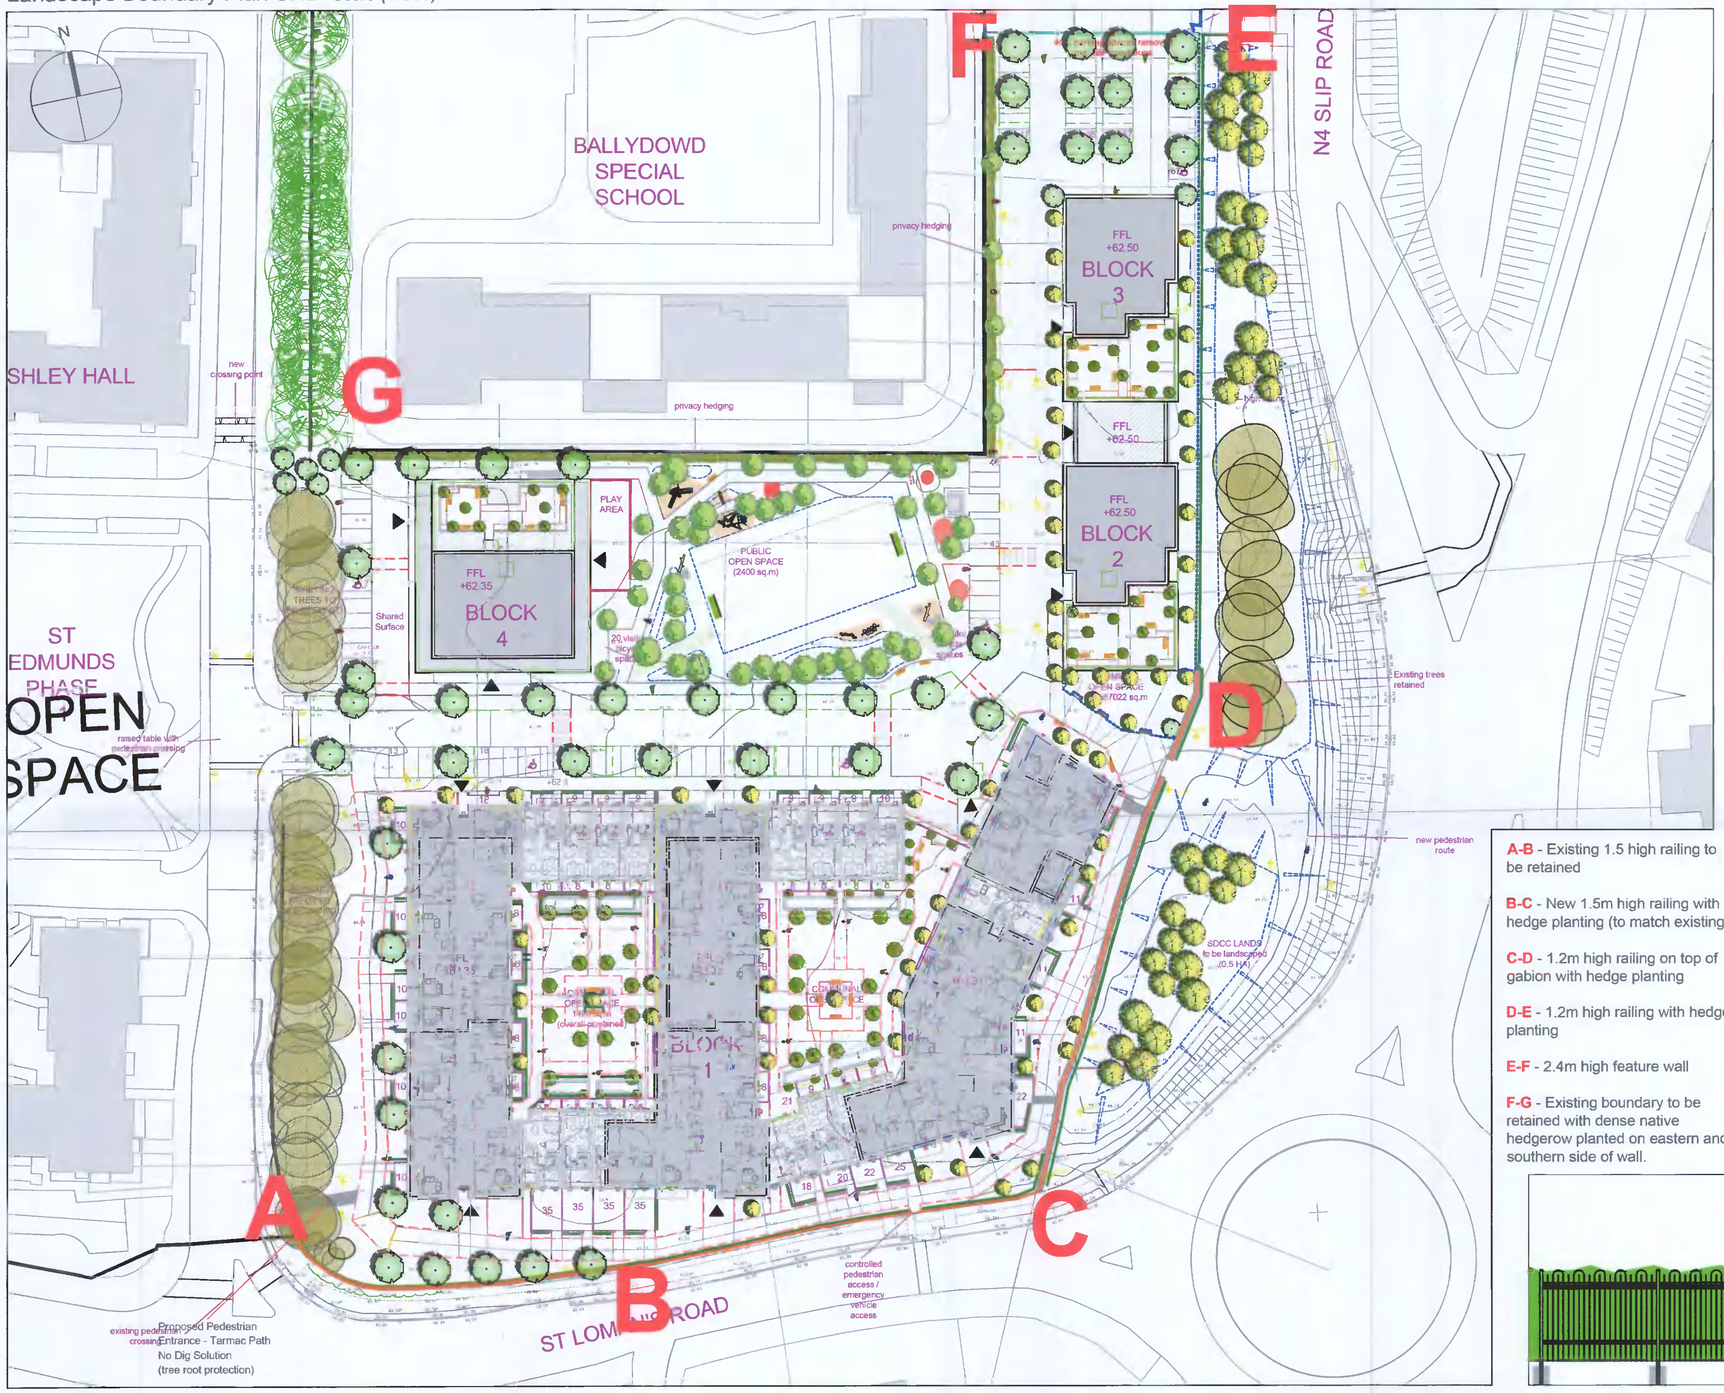

A-B - Existing 1.5 high railing to be retained

B-C - New 1.5m high railing with hedge planting (to match existing)

C-D - 1.2m high railing on top of gabion with hedge planting

D-E - 1.2m high railing with hedge planting

E-F - 2.4m high feature wall

F-G - Existing boundary to be retained with dense native hedgerow planted on eastern and southern side of wall.

BOUNDARY TREATMENTS:

- **Boundary Treatment** — 1.2m high Mild Steel 5-Bar Railing (Or Similar Approved)
- **Boundary Treatment** — 1.2m (On top of Gabion) & 1.5m (Along St. Loman's Road) High Metal Railing (Or Similar Approved)
- **Boundary Treatment** — 1.1M High Privacy Railing To Architect Spec. (Or Similar Approved)
- **Boundary Treatment** — 1.8m System Fence to Creche (Or Similar Approved)
- **Boundary Treatment** — 2.4m High Feature wall (Or Similar Approved)
- **Boundary Treatment** — 1.2m gabion wall with railing (Or Similar Approved)
- **Boundary Treatment** — Recon Granite Kerb (courtyards) (Or Similar Approved)
- **Boundary Treatment** — 1.2m Bowtop high railing

- **Landscape Element** — Flush kerb
- **Boundary Treatment** — Gate (1.2m private terraces & 1.8m Open/Communal Space) or Similar Approved
- **Boundary Treatment** — Existing boundary to be retained (Northern Boundary)
- **Landscape Element** — Seating
- **H1 Hedge Planting** — Eleaegnus ebbingei 100cm Single Row
- **H2 Hedge Planting** — Prunus laurocerasus 100cm Double Row
- **H2 Hedge Planting** — Native Hedgerow 100cm Double Row (Craetagus monogyna, Prunus spinosa, Ilex aquifolium, Rosa canina, Lonicera periclymenum 'Graham Thomas')

H1 - Hedgerow Planting Detail

Hedge mix 60-90mm

100% Prunus laurocerasus

50 x 50 stake tied with a single rubber gut tie. 2 rows @ 500mm centres -400mm apart.

H2 Proposed Native Hedgerow Planting Mix

Boundary detail - Hedge mix
Whips, 60 - 90cm
50% Craetagus monogyna
35% Prunus spinosa
5% Ilex aquifolium
5% Rosa canina
5% Lonicera periclymenum 'Graham Thomas'

50 x 50 stake tied with a single rubber gut tie. 2 rows 400mm apart, 600mm centres

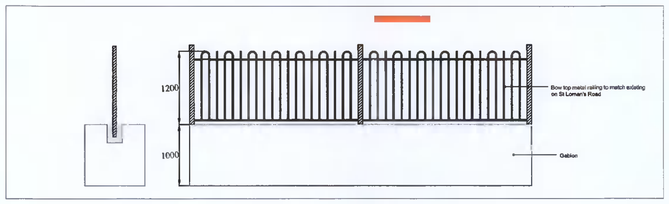

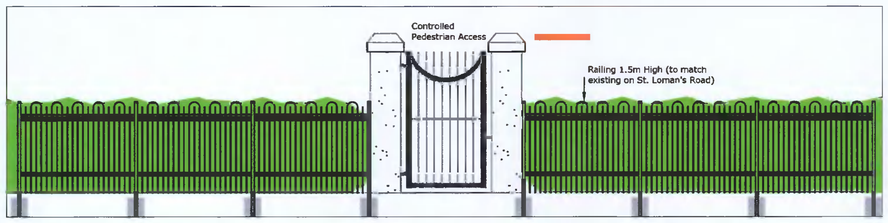

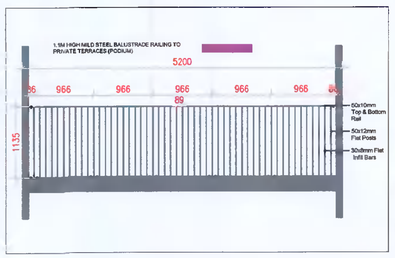

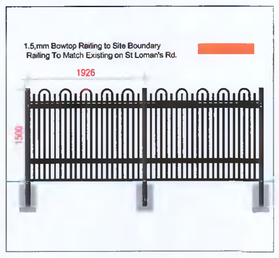

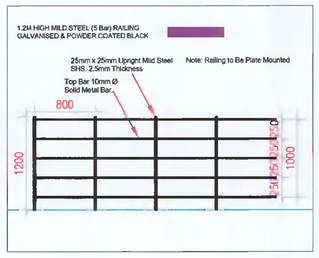

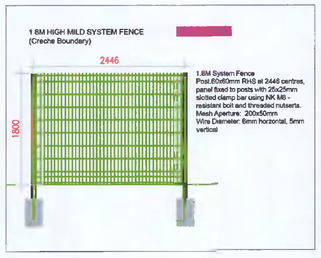

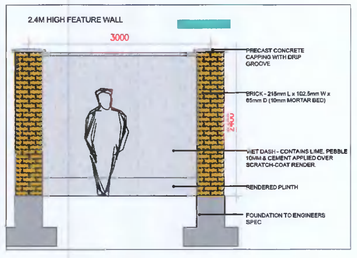

REVISIONS:			
Rev M	PR	28.05.21	Revised Layout - SHD
Rev N	PR	27.10.21	Revised Layout - SHD
Rev N2	PR	18.11.21	Revised Layout - SHD
Rev O	PR	29.11.21	Revised Layout - SHD
Rev O2	PR	12.12.21	Revised Layout - SHD
Rev O3	PR	09.05.22	Revised Layout - Compliance

Project Title:	Proposed Residential Development at St. Edmunds, Palmerstown, Co. Dublin	Dwg. No.:	02
		Scale:	@ A1 1:500
Client:	Moykerr Ltd.	Date:	28.05.21
Drawing Title:	Landscape Boundary Plan	Drawing By:	PR
Job No.:	1470	Checked By:	RMD

Ronan MacDiarmada +Associates Ltd.
Landscape Architects and Consultants.
5 Tootenhill, Rathcoole, Co. Dublin
tel: +353 1 412 4476 mob: 086 26 25 438
fax: +353 1 401 3748 e-mail: ronan@rmda.ie

This drawing is copyright ©