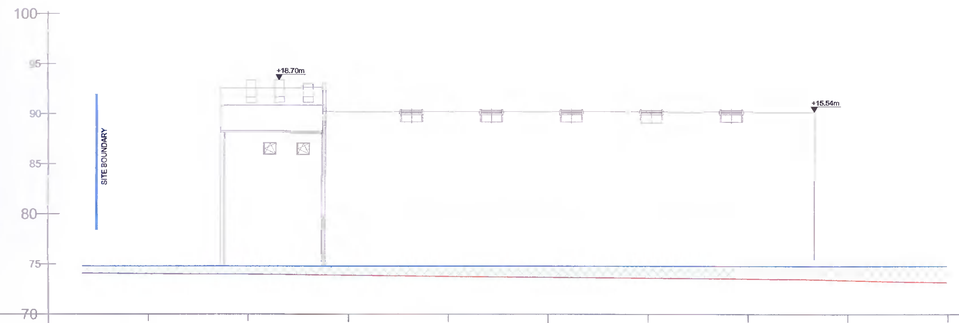

Proposed Levels		74.800	74.800	74.800	74.800	74.800	74.800	74.800	74.800		
Existing Levels		74.041	73.994	73.885	73.769	73.680	73.611	73.533	73.388		
Chainage	0.000	10.000	20.000	30.000	40.000	50.000	60.000	70.000	80.000	90.000	99.862

SECTION A
Scale 1:300

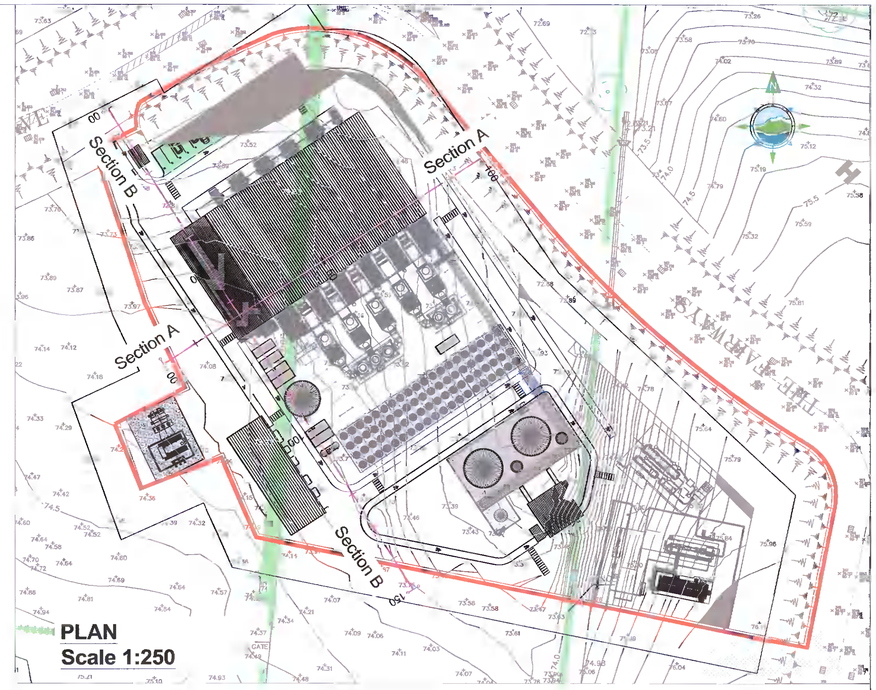

Legend:

Existing Ground Profile

Proposed Ground Profile

Cut Area

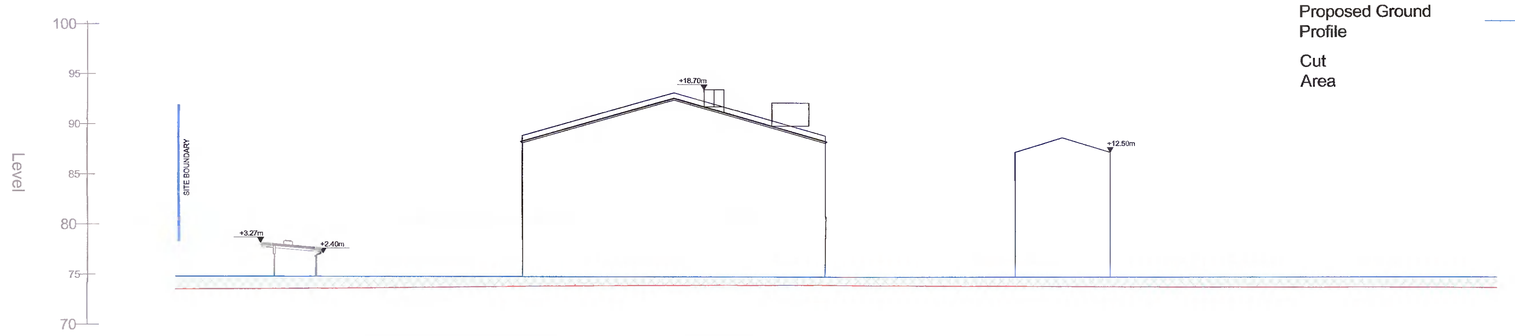

Proposed Levels		74.800	74.800	74.800	74.800	74.800	74.800	74.800	74.800	74.800	74.800 74.800	74.800	74.800	74.800
Existing Levels		73.527	73.583	73.672	73.784	73.873	73.941	73.968	73.938	73.863	73.848	73.809	73.796	73.790	73.752
Chainage	0.000	10.000	20.000	30.000	40.000	50.000	60.000	70.000	80.000	90.000	100.000	110.000	120.000	130.000	140.000	149.628

SECTION B
Scale 1:300

VOLUMETRIC CALCULATION:

Index	Base Surface	Comparison	Surface	Cut	Fill
1	Proposed	Existing	25202.726 Cu. M.	957.606 Cu. M.	24245.120 Cu. M.<Cut>

Rev	Date	Description	By	Chkd.
A	23.05.22	CFI ISSUE	MN	LB

Client: Greener Ideas

Project:
PROFILE PARK
POWER PLANT

Title:
SITE SECTIONS &
CUT / FILL BALANCE

Scale @ A1:	As Shown	
Prepared by: M. Nolan	Checked: L. Byrne	Date: March 2022
Project Director:	S. Tinnelly	
Drawing Status:	Planning	

TOBIN
CONSULTING ENGINEERS
Block 10-4, Blanchardstown Corporate Park,
Dublin 15, Ireland.
tel: +353-(0)1-8030406
fax:+353-(0)1-8030409
e-mail: dublin@tobin.ie
www.tobin.ie

TOBIN Consulting Engineers will not be liable for any use of this document for any purpose other than that for which it was originally prepared and provided. Except where specifically and explicitly agreed in writing by TOBIN Consulting Engineers, as copyright holder, no part of this document may be reproduced or transmitted in any form and this document shall not be relied upon by any third party for any purpose.

Drawing No.: 11069-2065 Revision: A