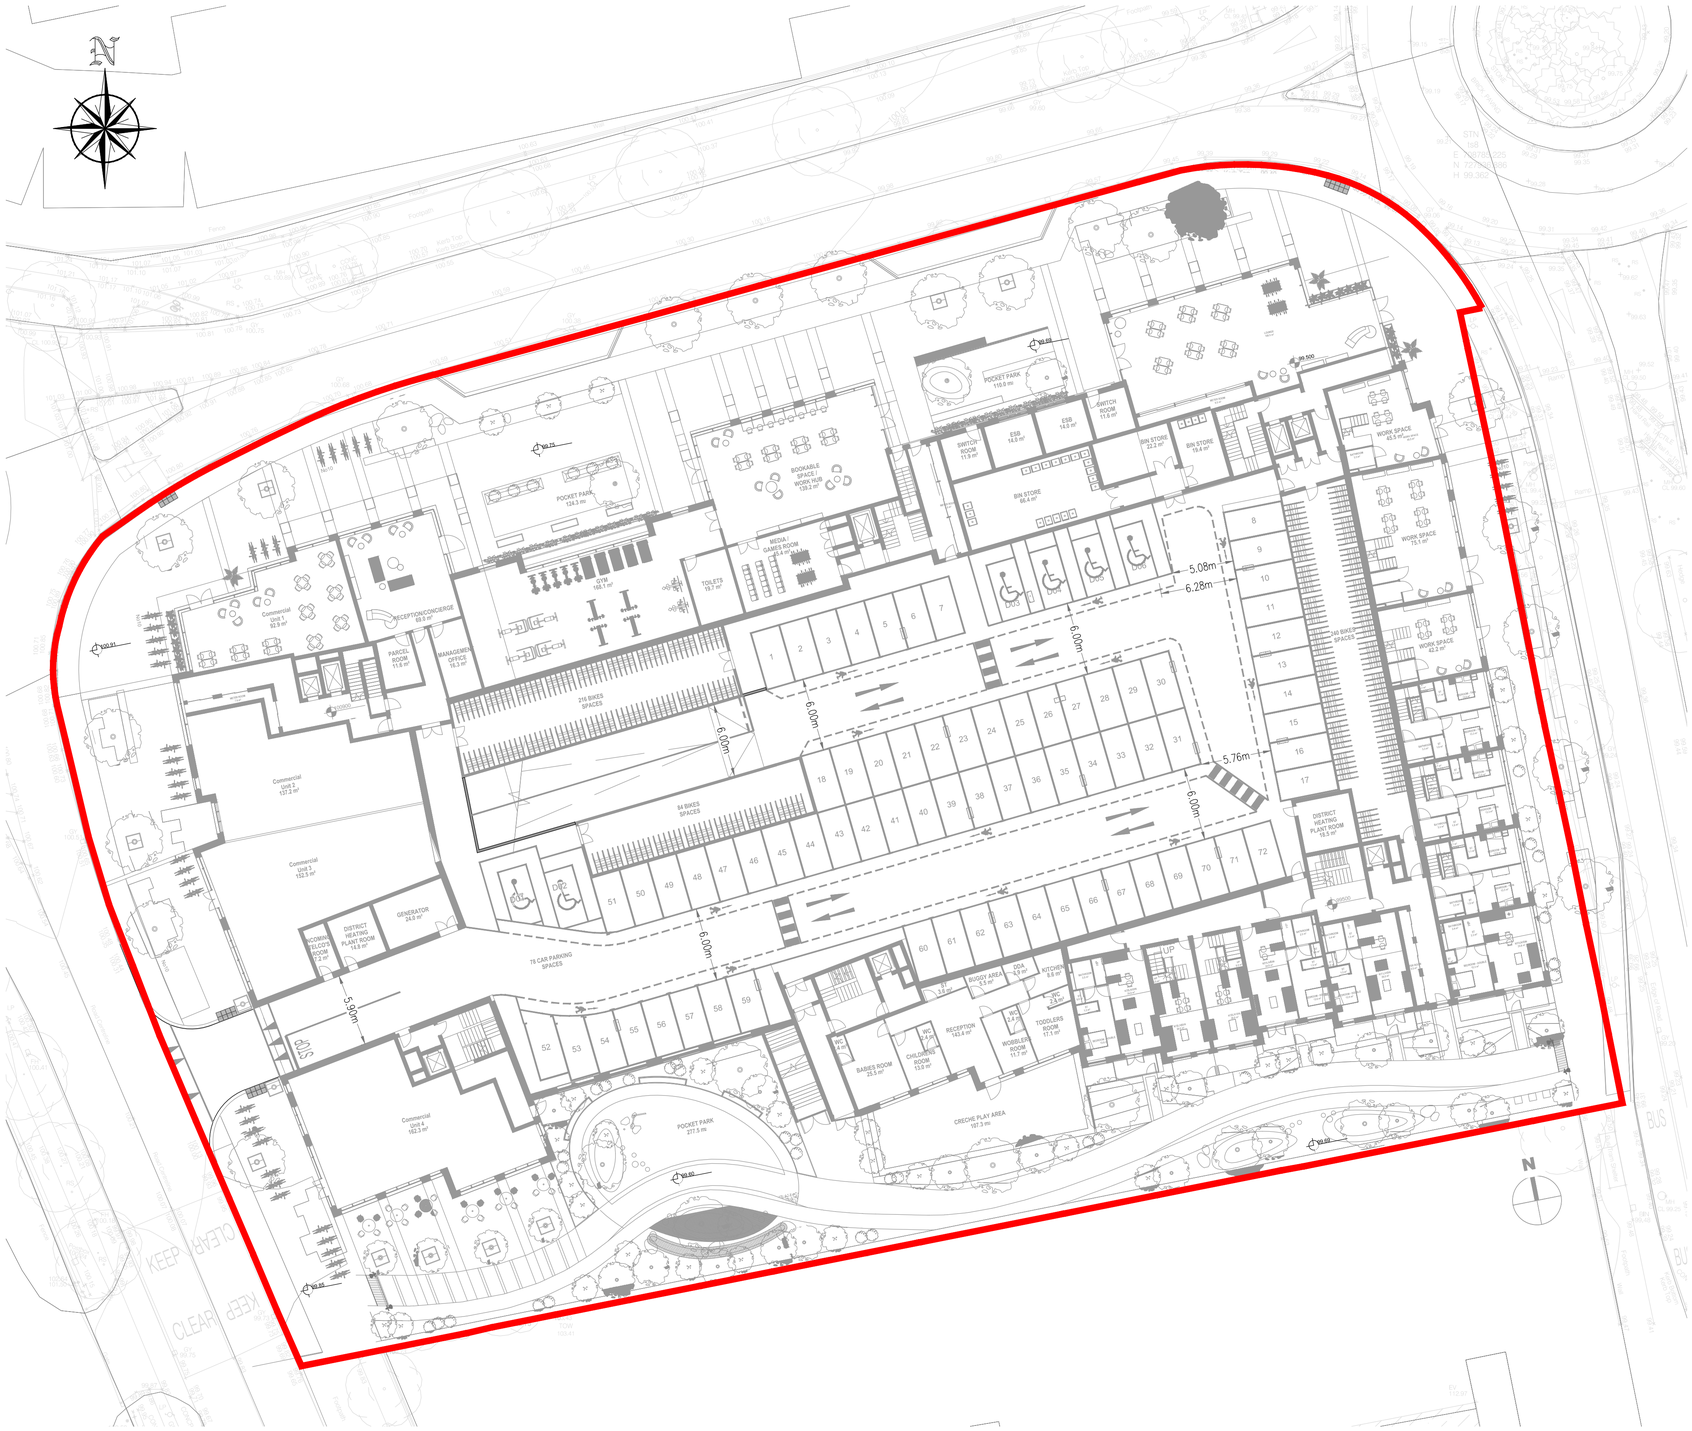

LEGEND:

PROPOSED SITE BOUNDARY

PROPOSED GROUND LEVEL LAYOUT.

SCALE= 1:250

L088

PLANNING DRAWING

THIS DRAWING HAS BEEN ISSUED FOR PLANNING PURPOSES ONLY AND MUST NOT BE USED FOR ANY OTHER CIRCUMSTANCES

NOTES

1. For setting out refer to Architect's drawings.
2. This drawing to be read in conjunction with all other Architectural and Engineering drawings and all other relevant drawings and Specifications.
3. DO NOT SCALE THIS DRAWING. Use figured dimensions only.
4. No part of this document may be reproduced or transmitted in any form or stored in any retrieval system of any nature without the written permission as copyright holder except as agreed for use on the project for which the document was originally issued.
5. Ordnance Survey Ireland Licence Number EN 0074022

Rev. No.	Date	REVISION NOTE	Drn. By	Chkd. By
P1	30.04.2021	ISSUED FOR INFORMATION	DB	DB
P2	08.10.2021	ISSUED FOR STAGE 2 SHD APPLICATION	DB	DB
P3	14.04.2022	ISSUED FOR REVIEW	DB	DB
P4	11.05.2022	ISSUED FOR REVIEW	SC	GF
P5	16.05.2022	ISSUED FOR PLANNING	SC	RF

Client	Landmarque Belgard Development Co. Ltd
Project	The Arboury Belgard Road, Dublin 24
Title	PROPOSED GROUND LEVEL LAYOUT
Dwg. No.	BR-CSC-ZZ-00-DR-C-0003

Date	Drn by	Chkd by	Aprv'd by	Scale	Revision
Apr. 2022	PS	DB	DR	1:250@A1	P5

CS Consulting Group

DUBLIN | LONDON | LIMERICK

Head Office
19-22 Dame Street, Dublin 2.
T: +353 (0)1 5480863
e: info@csconsulting.ie
w: www.csconsulting.ie

NSAI Certified

Quality	I.S. EN ISO 9001:2008
Environment	I.S. EN ISO 14001:2004
Energy	I.S. EN ISO 50001:2011
Health & Safety	OHSAS 18001:2007