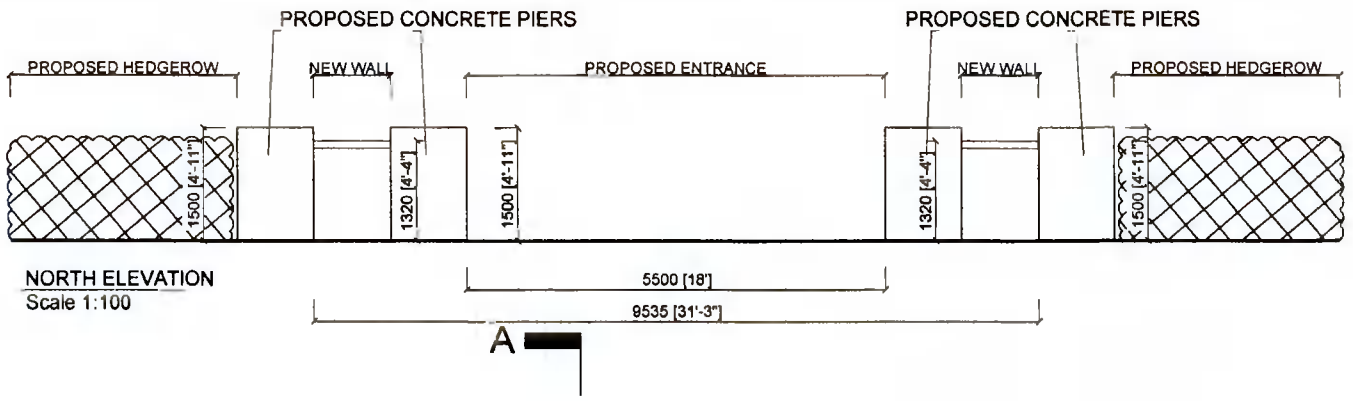

NORTH ELEVATION
Scale 1:100

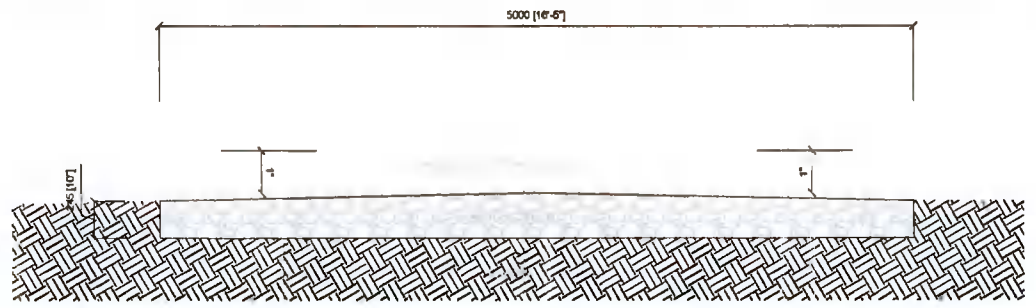

Access roadway Section
Scale 1:50

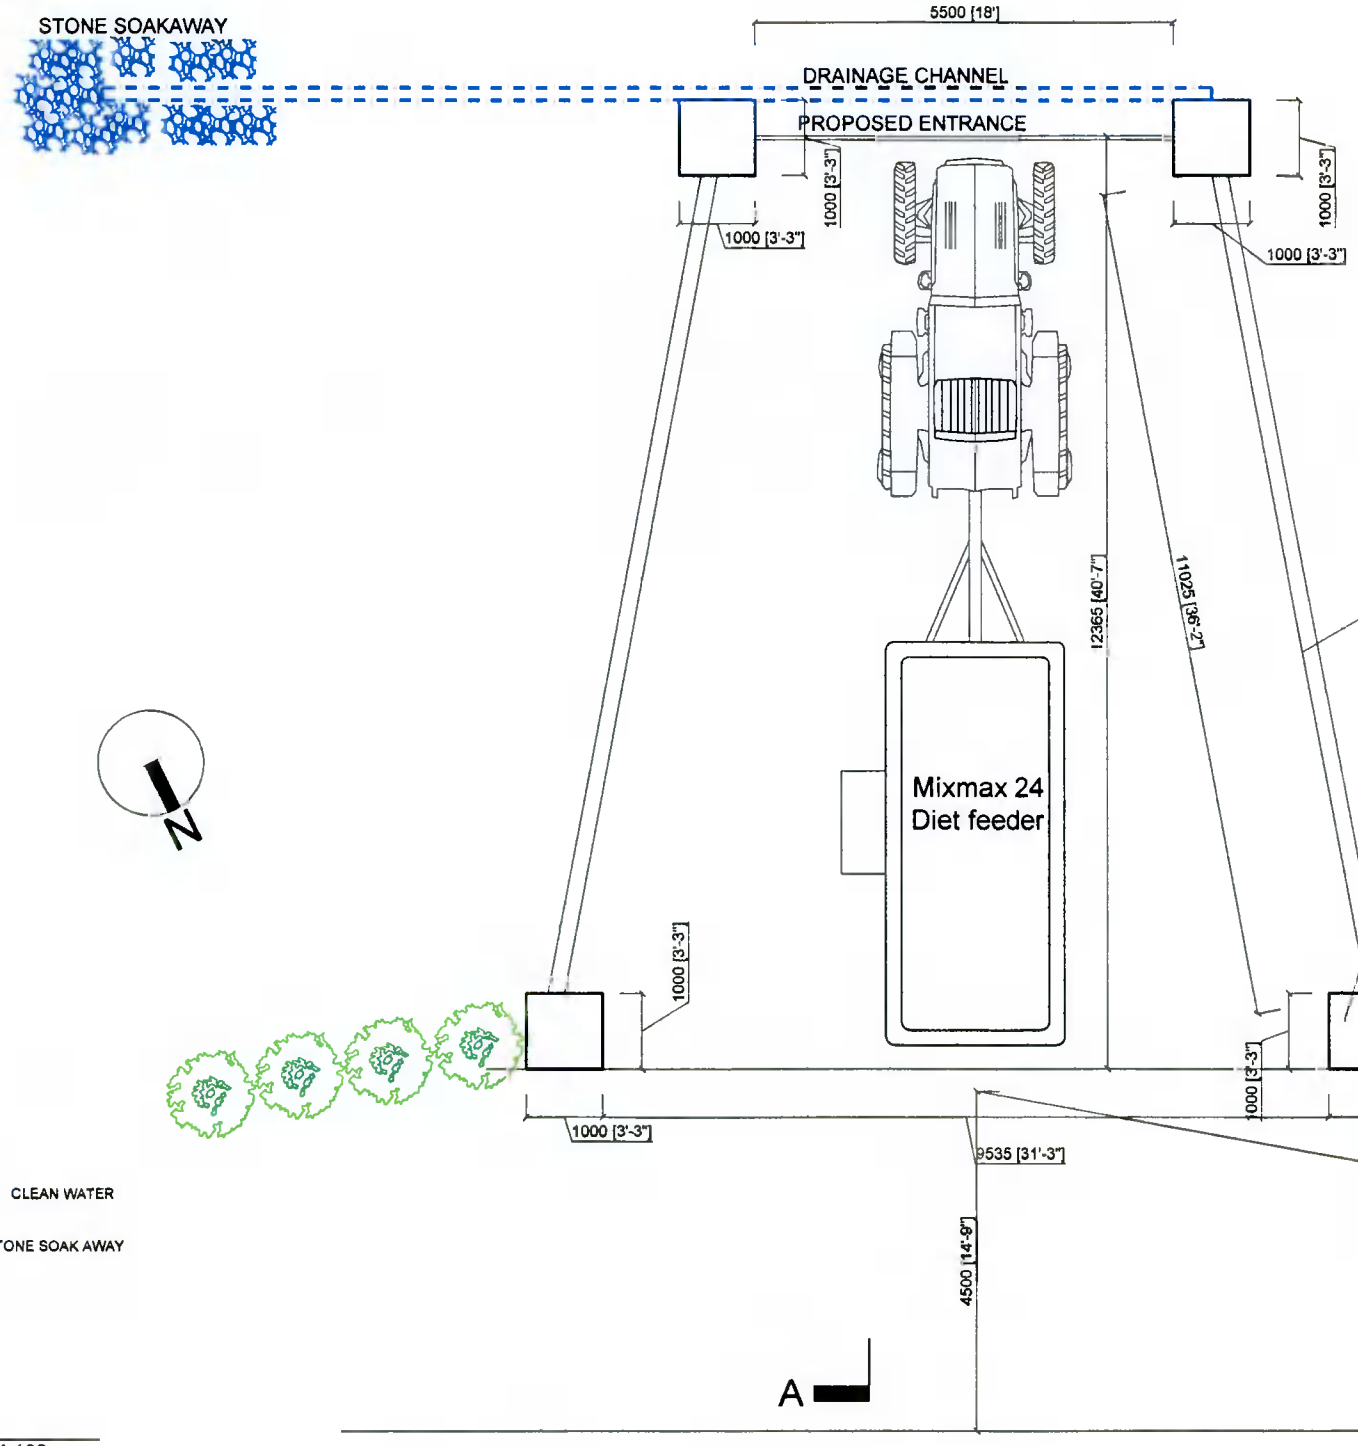

PLAN
Scale 1:100

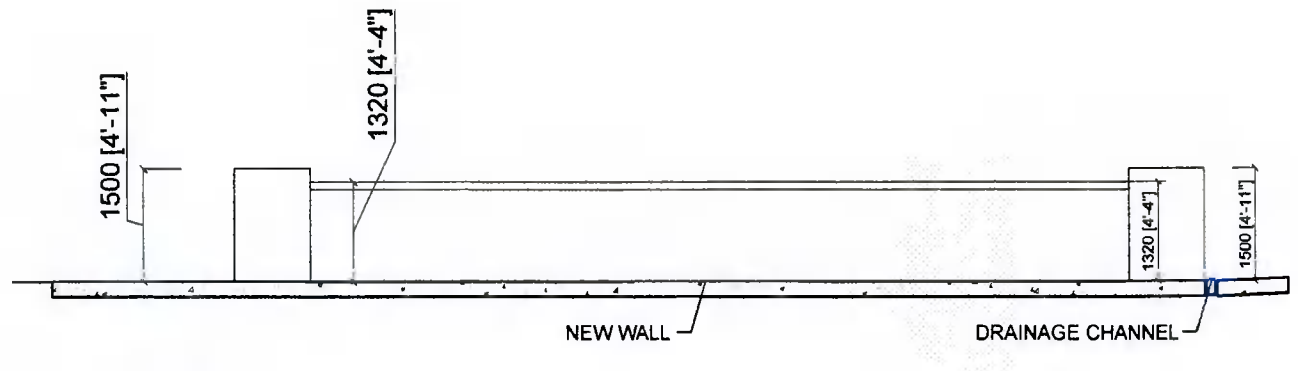

SECTION A-A'
Scale 1:100

PLANNING

AIDAN KELLY B.Arch. B.sc Arch Tech

ARCHITECTURE & AGRICULTURAL DESIGN SERVICES

MOLOUGH,
NEWCASTLE,
CLONMEL,
CO. TIPPERARY.
EMAIL: AIDANKELLY2000@YAHOO.IE
WEBSITE : WWW.ADPS.IE

TEL: 052 7462844
MOB: 085 7466211

PROJECT: Proposed Entance for Maurice Lyons at Brownsbarn, Lower Baldonnell, Co. Dublin

DRAWING TITLE: Plan Section and Elevation

DRAWN BY	DATE	SCALE	DWG NO.	JOB NO.
A KELLY	Apr 2022	1:100	02	14