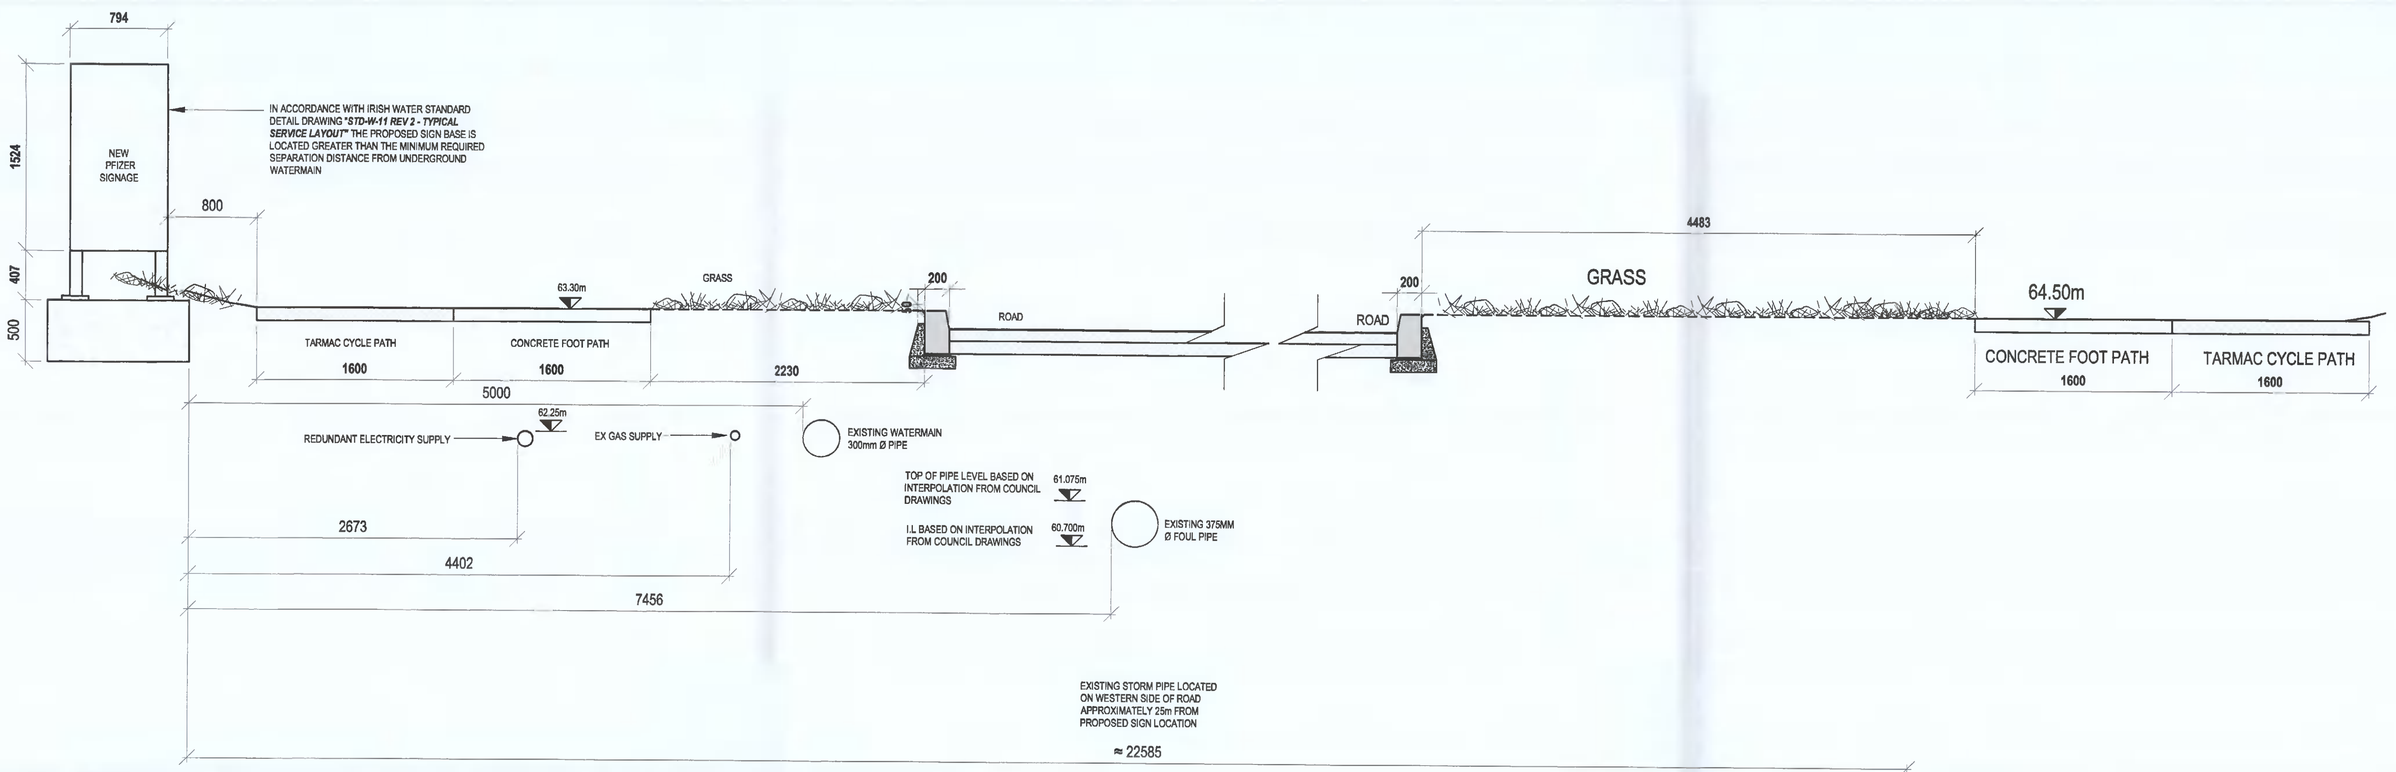

A 0037 **E03 - SECTION A - SHOWING DISTANCES FROM SIGN E03 TO UNDERGROUND SERVICES**

SCALE: 1 : 25 @ A0

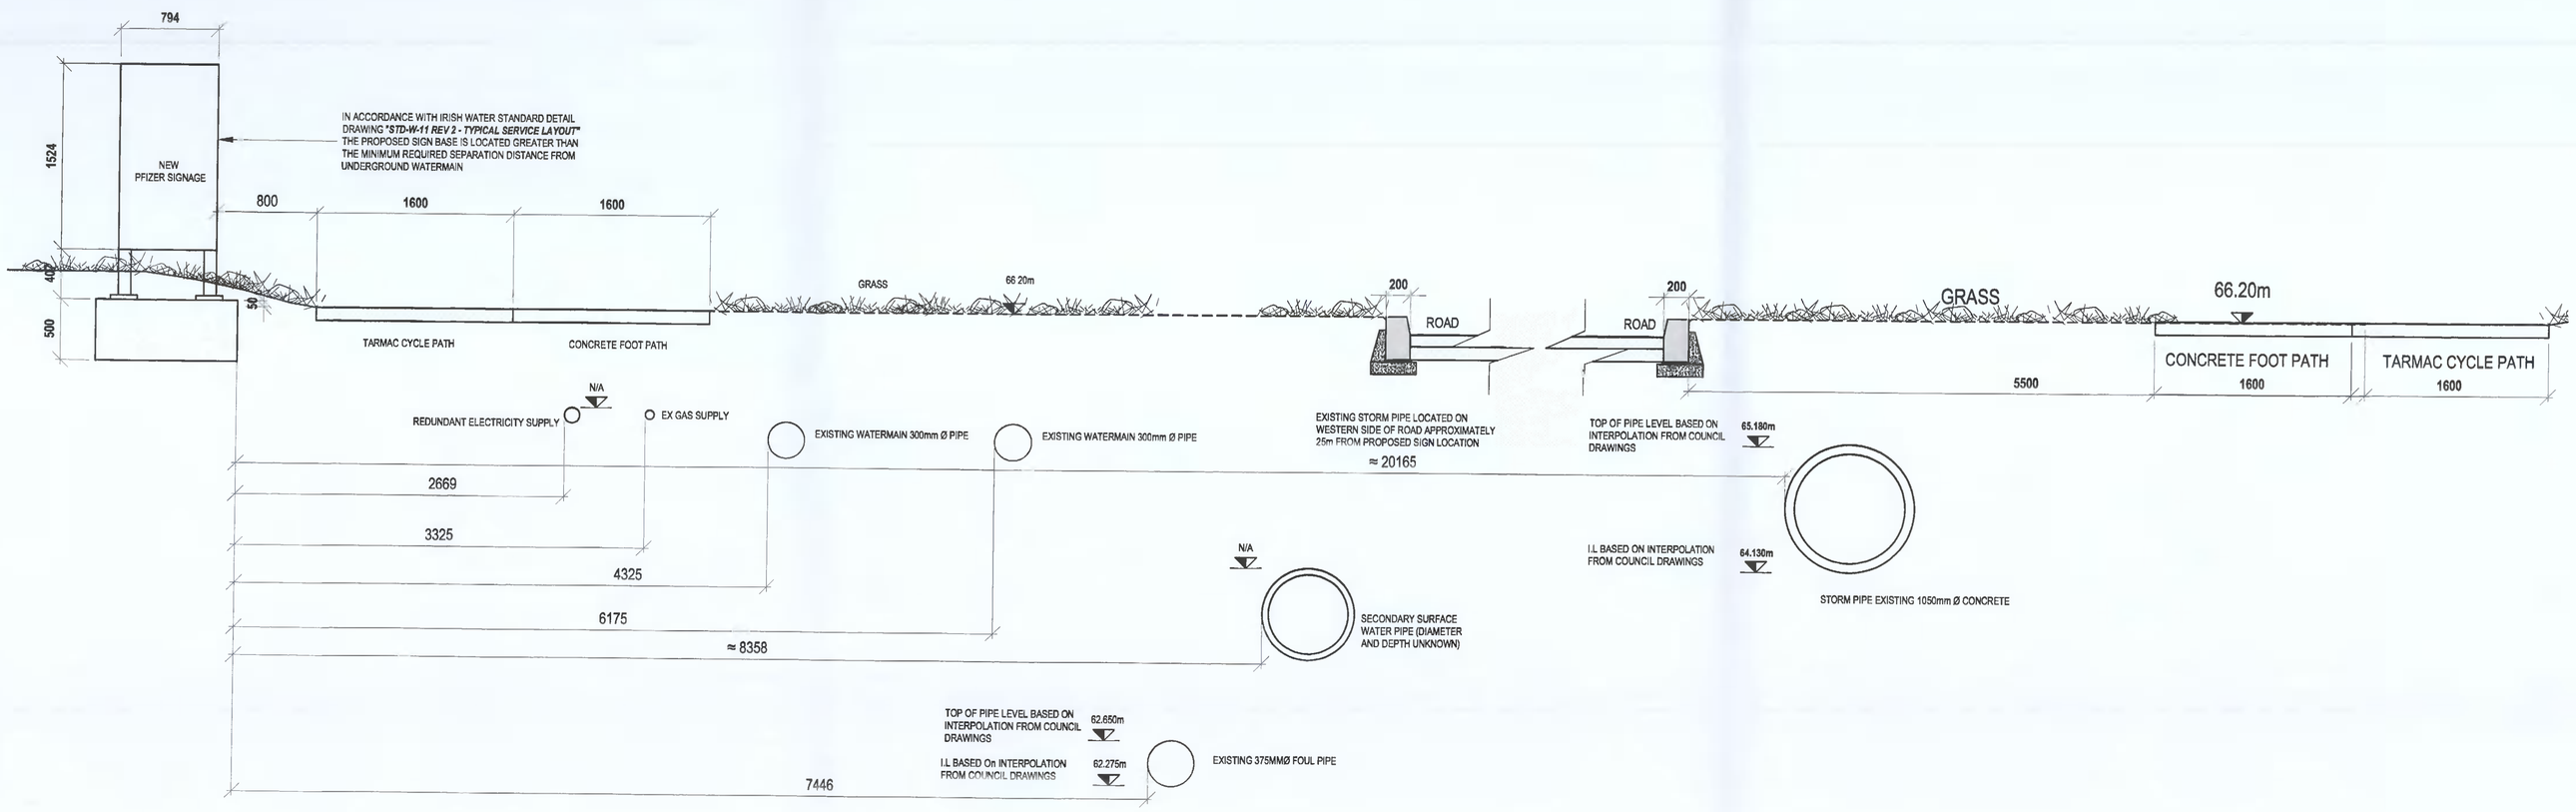

B 0037 **E03 - SECTION B - SHOWING DISTANCES FROM SIGN E07 TO UNDERGROUND SERVICES**

SCALE: 1 : 25 @ A0

NOTE: LOCATION OF WATERMAIN BASED ON COUNCIL DRAWINGS PROVIDED. CAREFUL HAND DIGGING REQUIRED FOR NEW SIGNAGE BASE.

NOTE: DEPTH TO WATERMAIN IS NOT NOTED ON IRISH WATER DRAWINGS.

NOTE: DEPTH TO GAS SUPPLY IS NOT KNOWN.

Pfizer

PFIZER GRANGE CASTLE,
GRANGE CASTLE BUSINESS PARK,
CLONDALKIN,
DUBLIN 22,
IRELAND.

NOTICE: THIS DRAWING HAS NOT BEEN PUBLISHED. IT IS THE PROPERTY OF PFIZER AND IS FURNISHED TO THE RECIPIENT FOR CONFIDENTIAL USE ONLY. THE RECIPIENT PROMISES AND AGREES TO RETURN THIS DRAWING UPON REQUEST AND AGREES THAT IT SHALL NOT BE REPRODUCED, COPIED, LOANED OR OTHERWISE DISPOSED OF DIRECTLY OR INDIRECTLY, NOR USED FOR ANY OTHER PURPOSE OTHER THAN THAT FOR WHICH IT IS FURNISHED

MEA McElroy Associates
CONSULTING ENGINEERS
69 Lawson St. Lower, Dublin 2, D02 YY04 Tel: 063 9000 E Mail: info@mea.ie Web: www.mea.ie

REV.	DATE	DESCRIPTION	DWN	CK'D	APP.	PROJ
B	7th MAY 2022	ISSUED FOR ADDITIONAL INFORMATION	KEN	WN	WN	1100-000-362-21
A	1st APR 2022	ISSUED FOR ADDITIONAL INFORMATION	DK	IMCG	MMCI	1100-000-362-21

KEY PLAN :

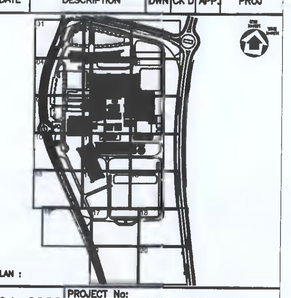

DATE: 01-04-2022
PROJECT No: 1100-000-362-21
BUILDING DETAILS: REBRANDING: EXTERNAL SIGNAGE
DRAWING TITLE: E03&E07 SIGNAGE DETAILS

SCALE	DWN	CK'D	APP.
1:20	DK	IMCG	MMCI

DWG. No. 31165/MEA/00/ASK/0036
REVISION B